CONTRACT NO. 60R23

F.A. RTE.	SECTION	COUNTY	TOTAL SHEETS	SHEET NO.
VAR.	2011-095-I	*	26	10
STA.	TO STA.			
FED. ROAD DIST. NO.	ILLINOIS	FED. AID PROJECT		

*COOK, DU PAGE, KANE, LAKE, MC HENRY AND WILL

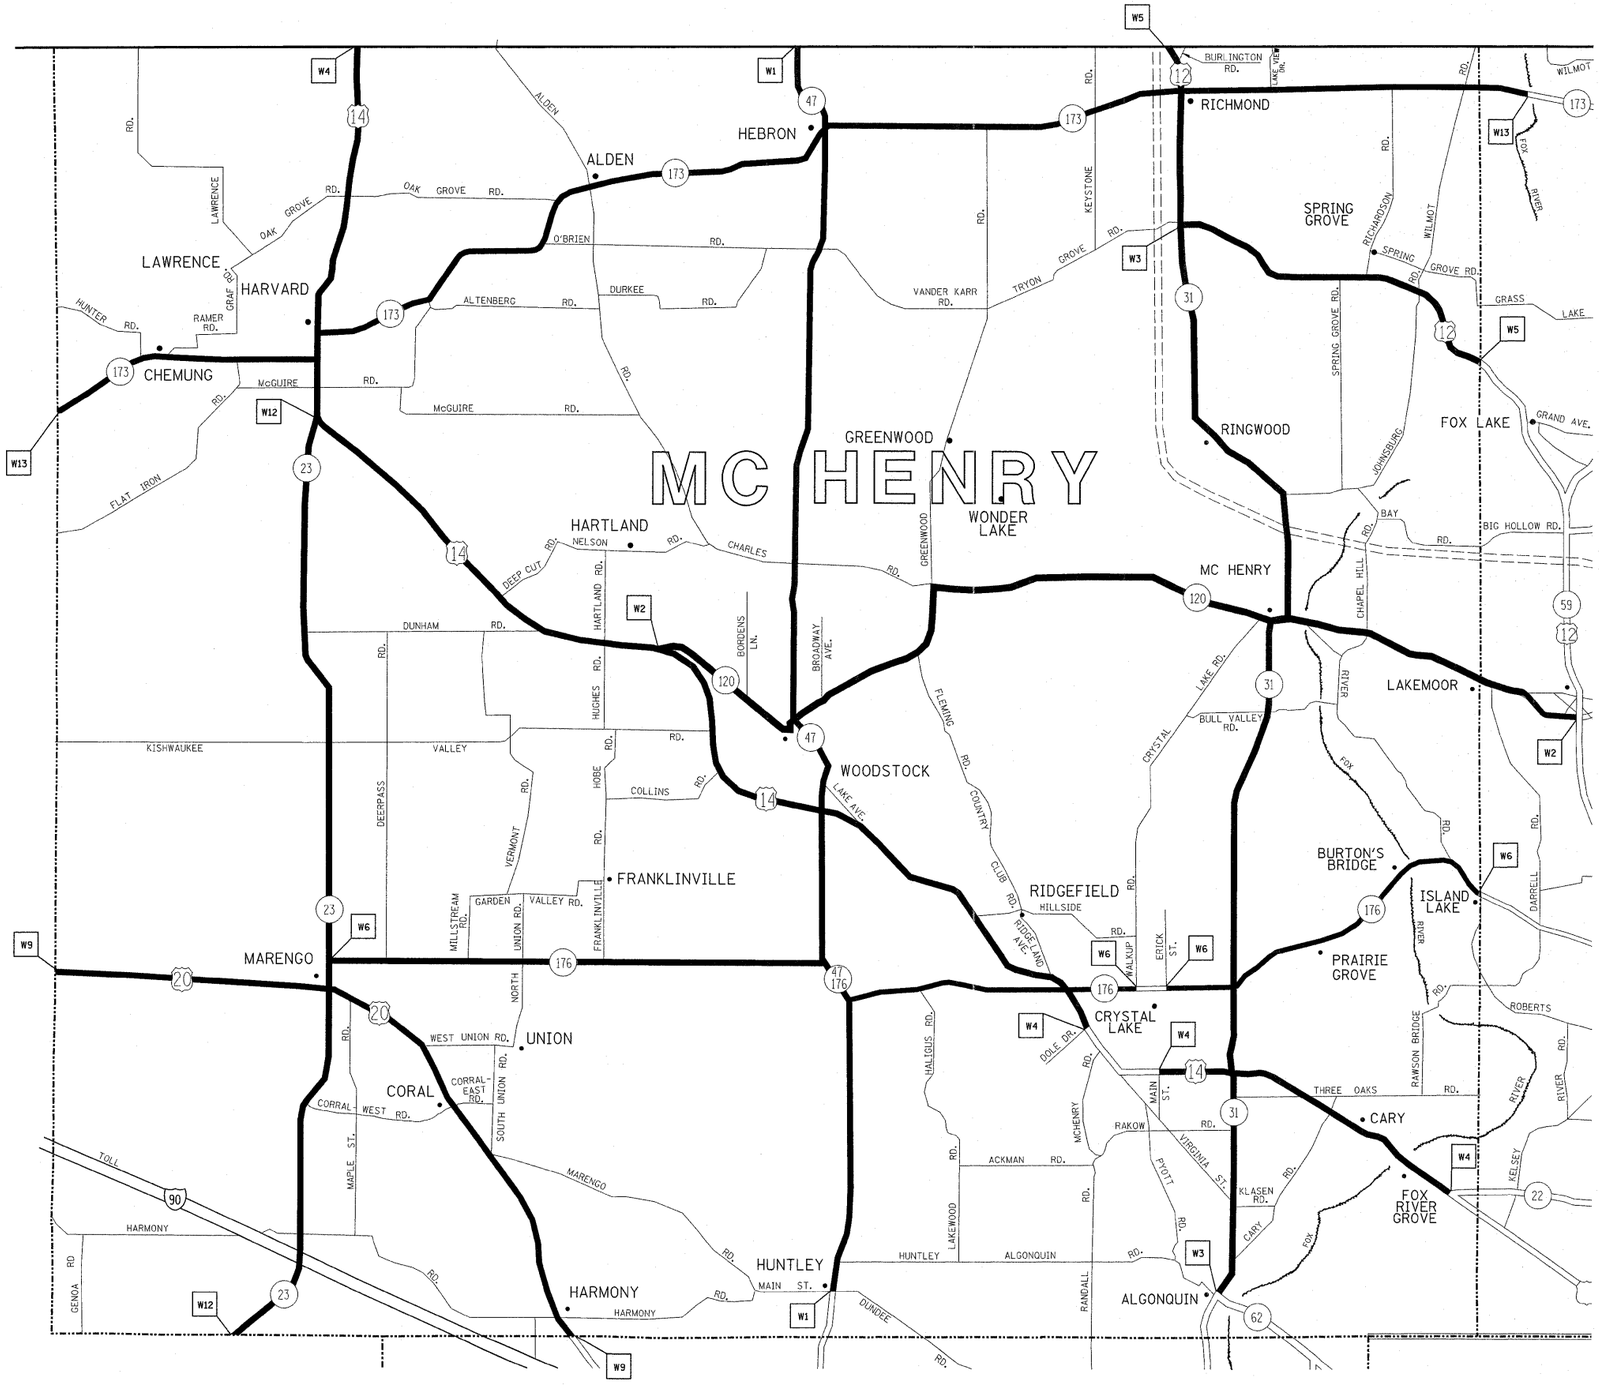

N

TEAM SECTION	KEY LOCATIONS
WOODSTOCK	W1 ~ W13

DISTRICT NO. 1

- STATE HIGHWAYS & EXPRESSWAYS WITHIN STATE JURISDICTION (EXCEPT TOLLWAYS)
- STATE HIGHWAYS & EXPRESSWAYS TO BE CLEANED
- FUTURE HIGHWAYS
- VARIOUS AGENCIES HIGHWAYS

REVISIONS NAME	DATE

ILLINOIS DEPARTMENT OF TRANSPORTATION

ARTERIAL CLEANING LOCATION MAP MC HENRY COUNTY WOODSTOCK TEAM SECTION

SCALE: VERT.
HORIZ.
DATE

DRAWN BY

CHECKED BY

PLOT DATE = 8/12/2011
FILE NAME = c:\pe_work\prodot\mdjia\d813618\SweepingContract2009.dgn
PLOT SCALE = 52.9412 ' / in.
USER NAME = mdjia