CONTRACT NO. 60R23

| F.A. RTE. | SECTION | COUNTY | TOTAL SHEETS | SHEET NO. |
|---|---|---|---|---|
| VAR. | 2011-095-I | * | 26 | 13 |
| STA. | TO STA. | | | |
| FED. ROAD DIST. NO. | ILLINOIS | FED. AID PROJECT | | |

*COOK, DU PAGE, KANE, LAKE, MC HENRY AND WILL

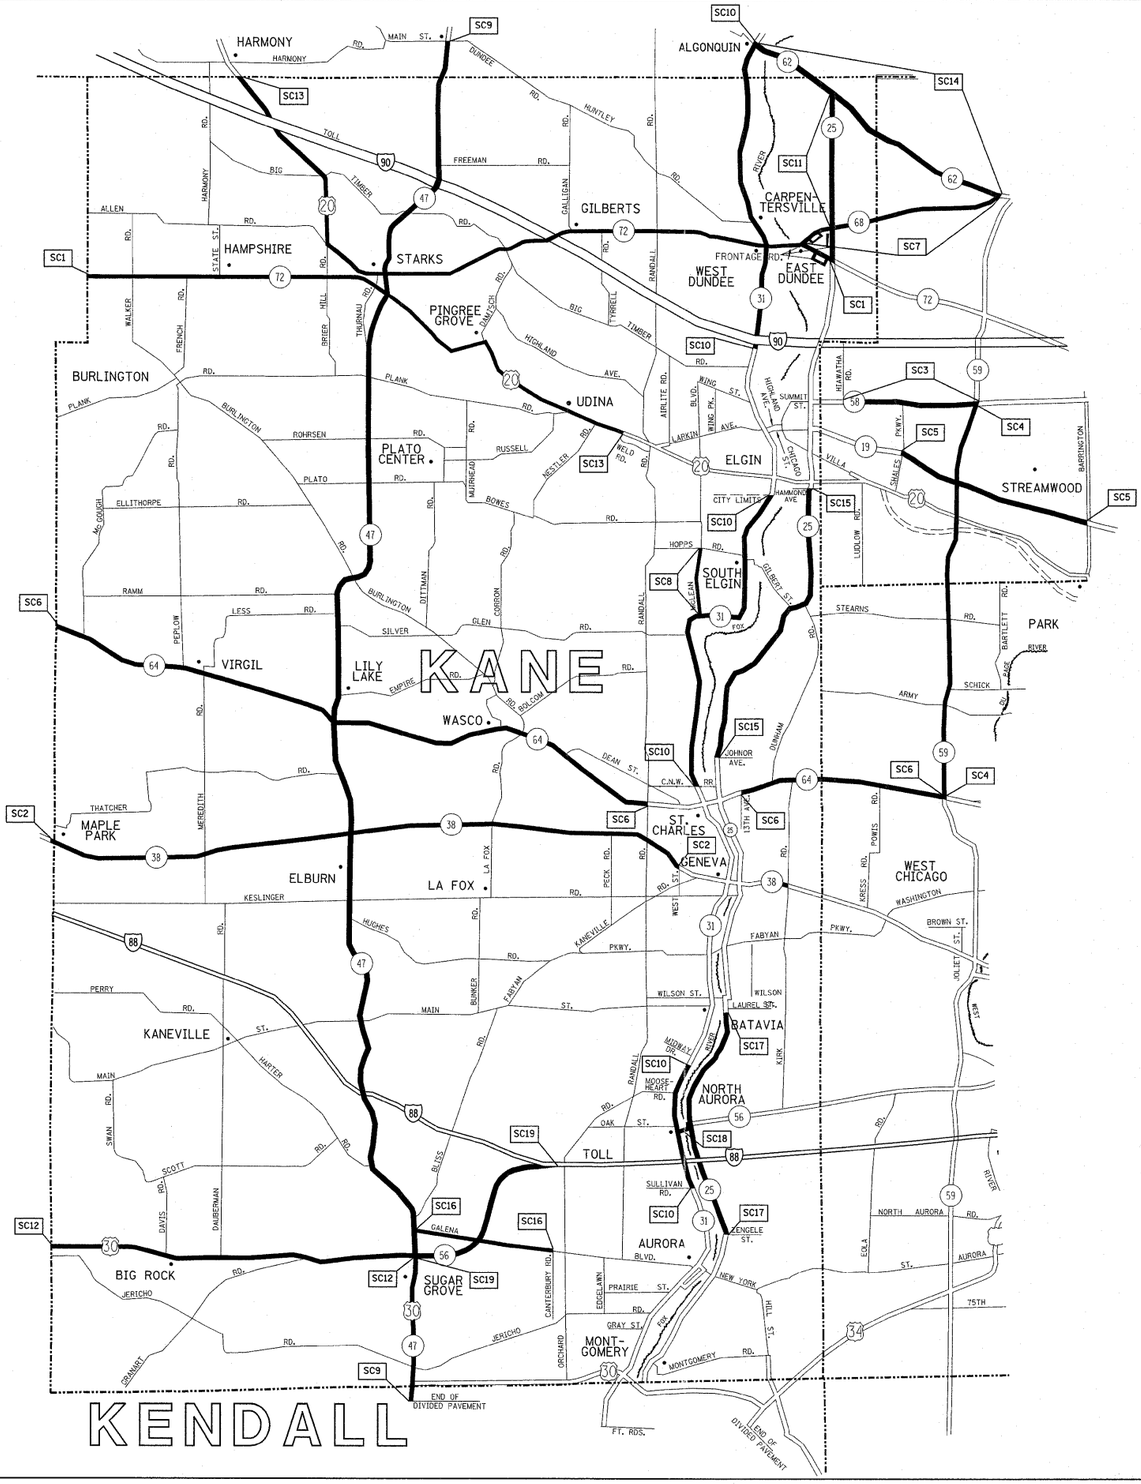


N

| TEAM SECTION | KEY LOCATIONS |
|---|---|
| ST. CHARLES | SC1 - SC18 |

DISTRICT NO. 1

- STATE HIGHWAYS & EXPRESSWAYS WITHIN STATE JURISDICTION (EXCEPT TOLLWAYS)
- STATE HIGHWAYS & EXPRESSWAYS TO BE CLEANED
- FUTURE HIGHWAYS
- VARIOUS AGENCIES HIGHWAYS

| REVISIONS NAME | DATE |
|---|---|
| | |

ILLINOIS DEPARTMENT OF TRANSPORTATION

# ARTERIAL CLEANING LOCATION MAP KANE COUNTY ST. CHARLES TEAM SECTION

SCALE: VERT.
HORIZ.
DATE

DRAWN BY
CHECKED BY

PLOT DATE = 8/12/2011
FILE NAME = c:\pw_work\pwdot\mindja\d0138184\sweepingConvrsc12089.dgn
PLOT SCALE = 52.9412 ' / in.
USER NAME = mindja