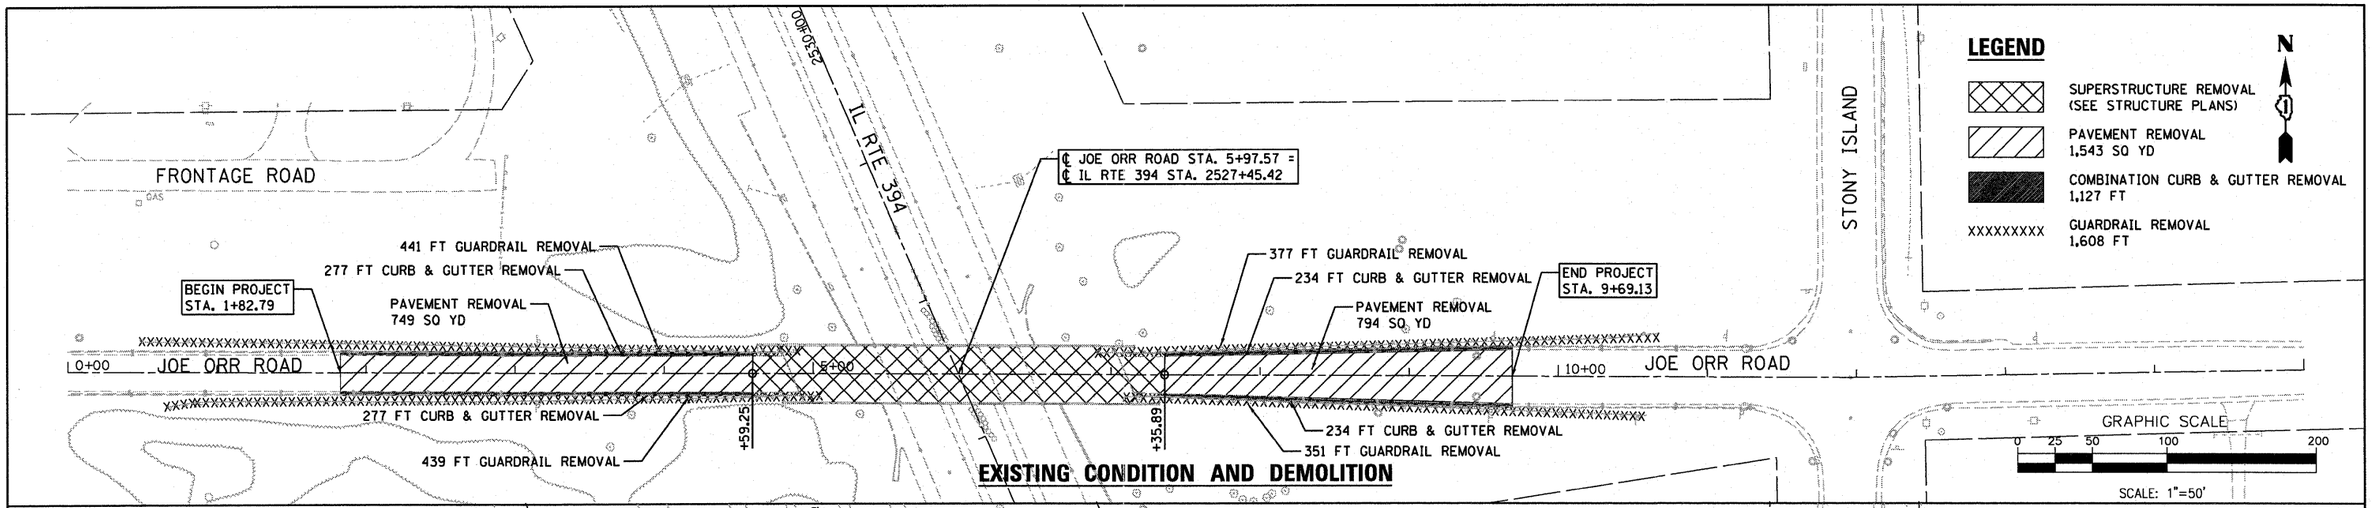

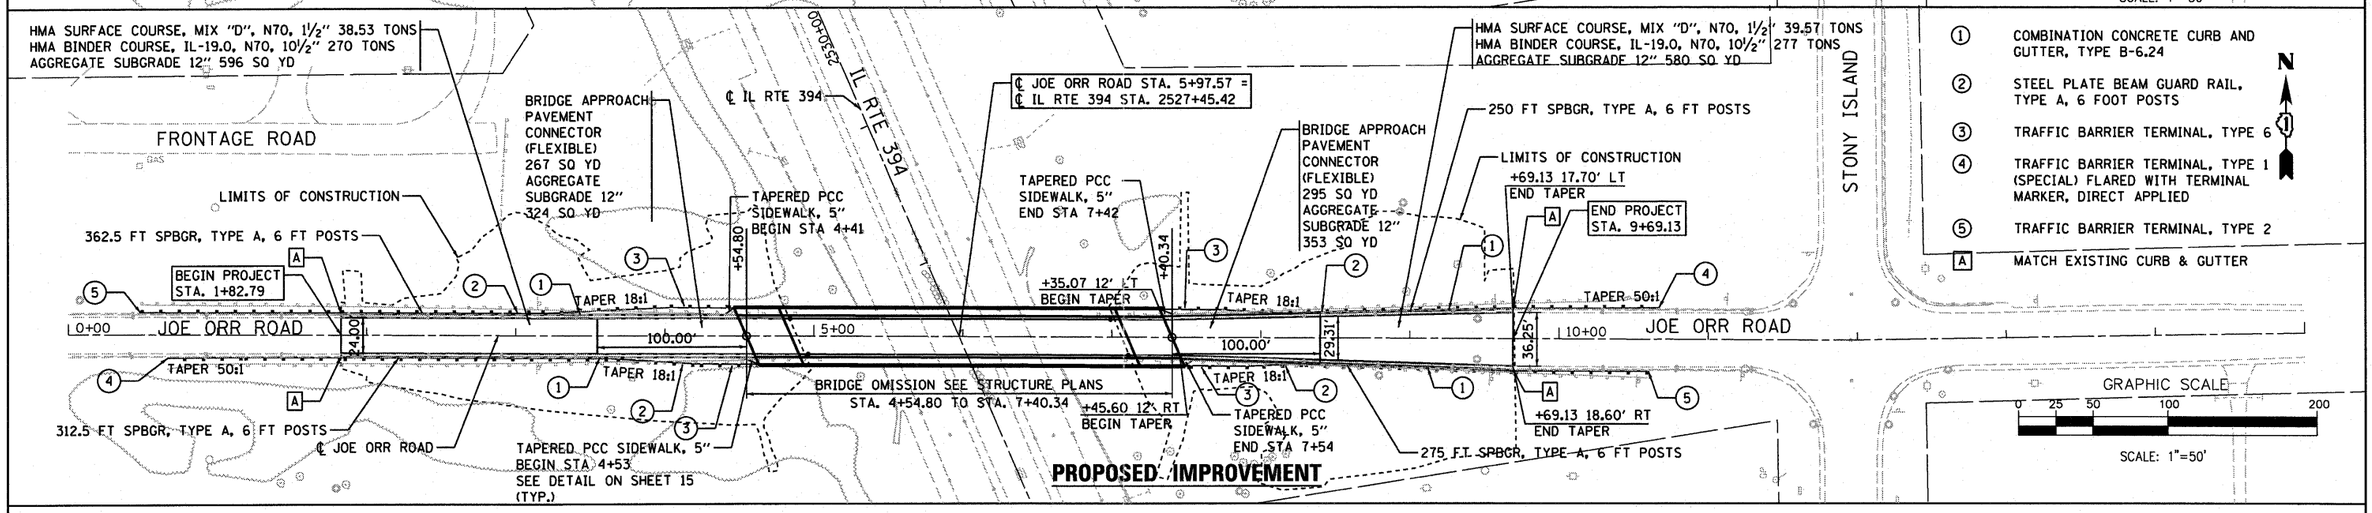

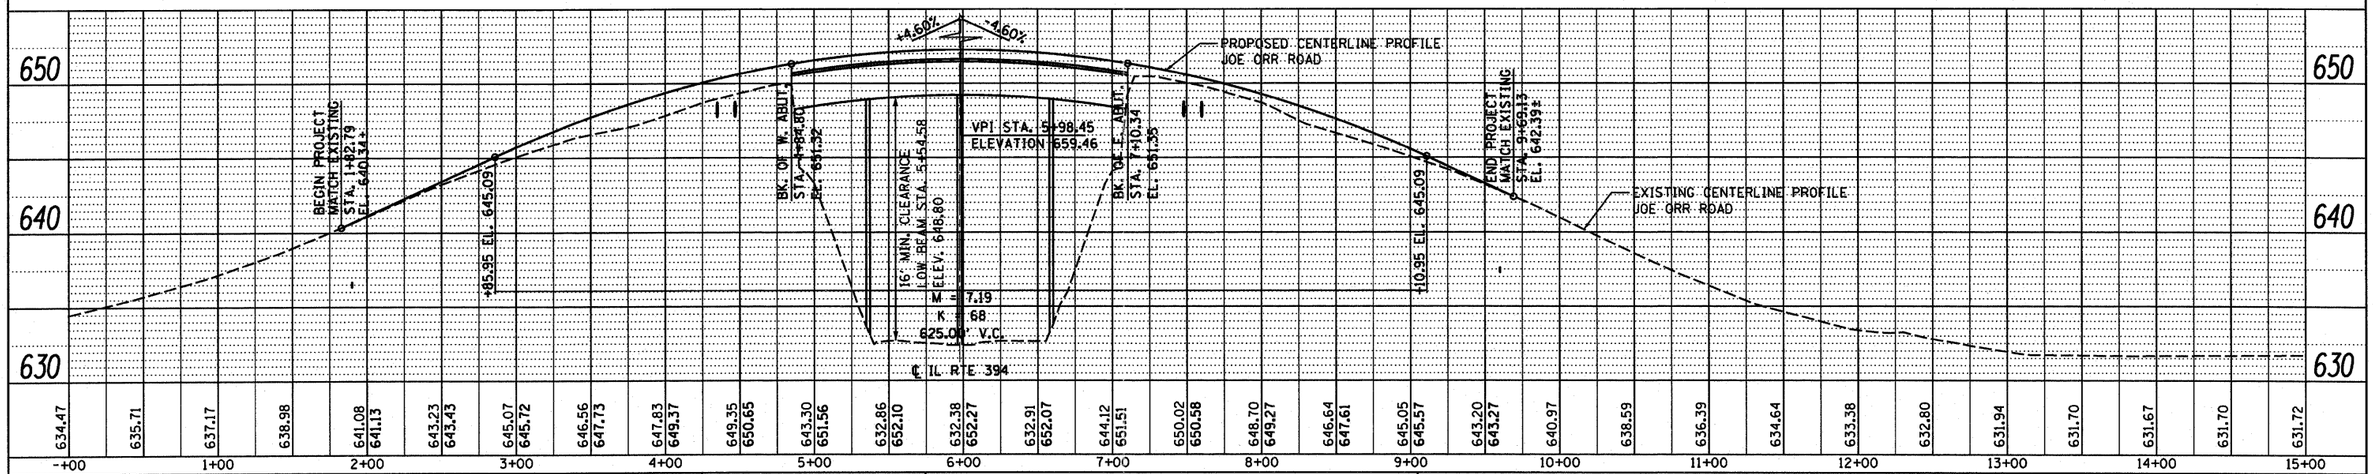

FILE NAME = ...\DI-xxxxx-sht012-plnprf.dgn	DESIGNED - JCP	REVISED -	
PLOT TIME = 2:44:59 PM	DRAWN - JCP	REVISED -	
PLOT DATE = 6/30/2011	CHECKED - TRP	REVISED -	
	DATE - 07/01/2011	REVISED -	

EPSTEIN
600 WEST FULTON STREET
CHICAGO, ILLINOIS
60661-1259
TEL 312 454 0100
FAX 312 558 1217
WEB www.epsteinglobal.com

STATE OF ILLINOIS
DEPARTMENT OF TRANSPORTATION

PLAN AND PROFILE

SCALE: 1" = 50' | SHEET NO. 1 OF 1 SHEETS | STA. 0+00.00 TO STA. 15+00.00

F.A.P. RTE.	SECTION	COUNTY	TOTAL SHEETS	SHEET NO.
332	0101.1 BR-3	COOK	60	12
		CONTRACT NO. 62421		
		ILLINOIS FED. AID PROJECT		

PLAN: SURVEYED, PLOTTED, DRAWN, CHECKED, R.O.W. CHECKED, R/T. OF WAY, CADD FILE NAME, NOTE BOOK, NO.

PROFILE: SURVEYED, PLOTTED, DRAWN, CHECKED, B.M. NOTED, STRUCTURE NO'S/NAMES CHKD, NOTE BOOK, NO.

BY DATE