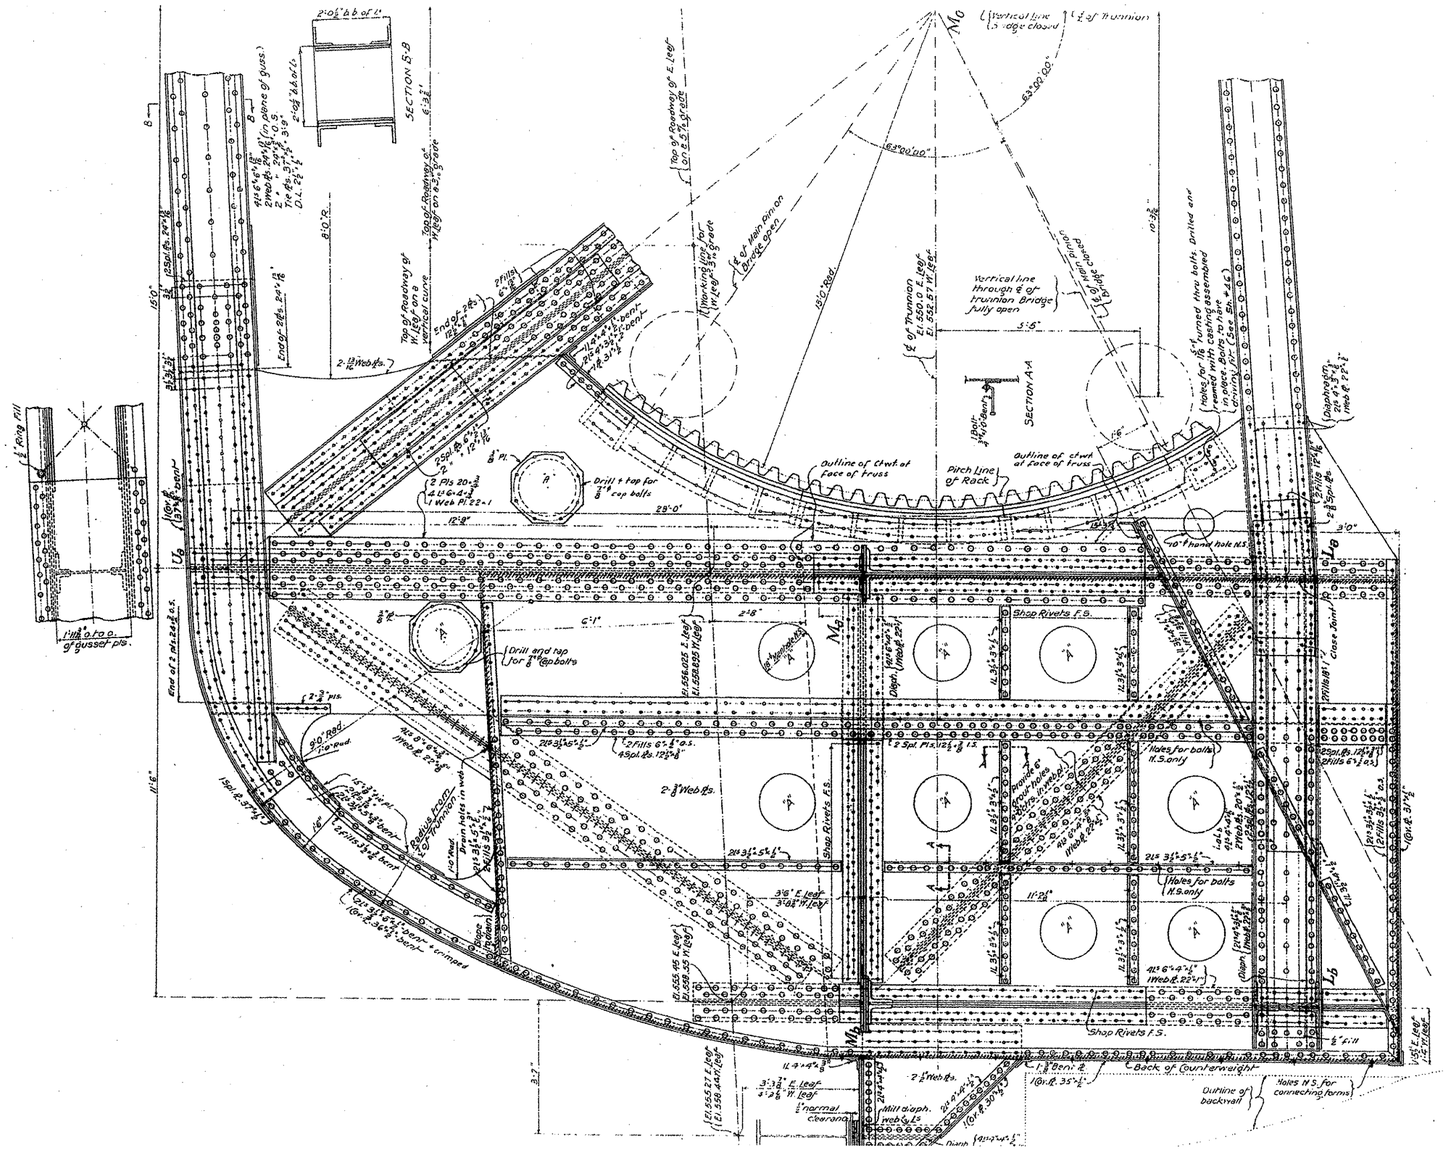
SECTION A-A
SECTION B-B
Vertical line (S. edge closed)
℄ of Trunnion
63°30.00"
64°00.00"
65'0" Rad.
Top of Roadway at Lowest Edge
Working line for 1½" Sq. Groove
℄ of Main pin on Bridge open
Vertical line through ℄ of trunnion Bridge fully open
℄ of Trunnion El. 352.67 Ht. above
Outline of Curb at Face of Truss
Pitch Line of Rack
Outline of Curb at Face of Truss
Drill & tap for ⅞" cap bolts
Shop Rivets F.S.
Holes for ⅞" turned thru bolts. Drilled and reamed with casting assembled to elect. bore to shaft drawing No. (See Sht. 44c)
Holes for ⅞" cap bolts
Holes for bolts N.S. only
Holes for bolts N.S. only
Holes N.S. for connecting forms
Back of Counterweight
Outline of backwall
Thermal Opening
Bridge Seat
Bridge Seat
Bridge Seat