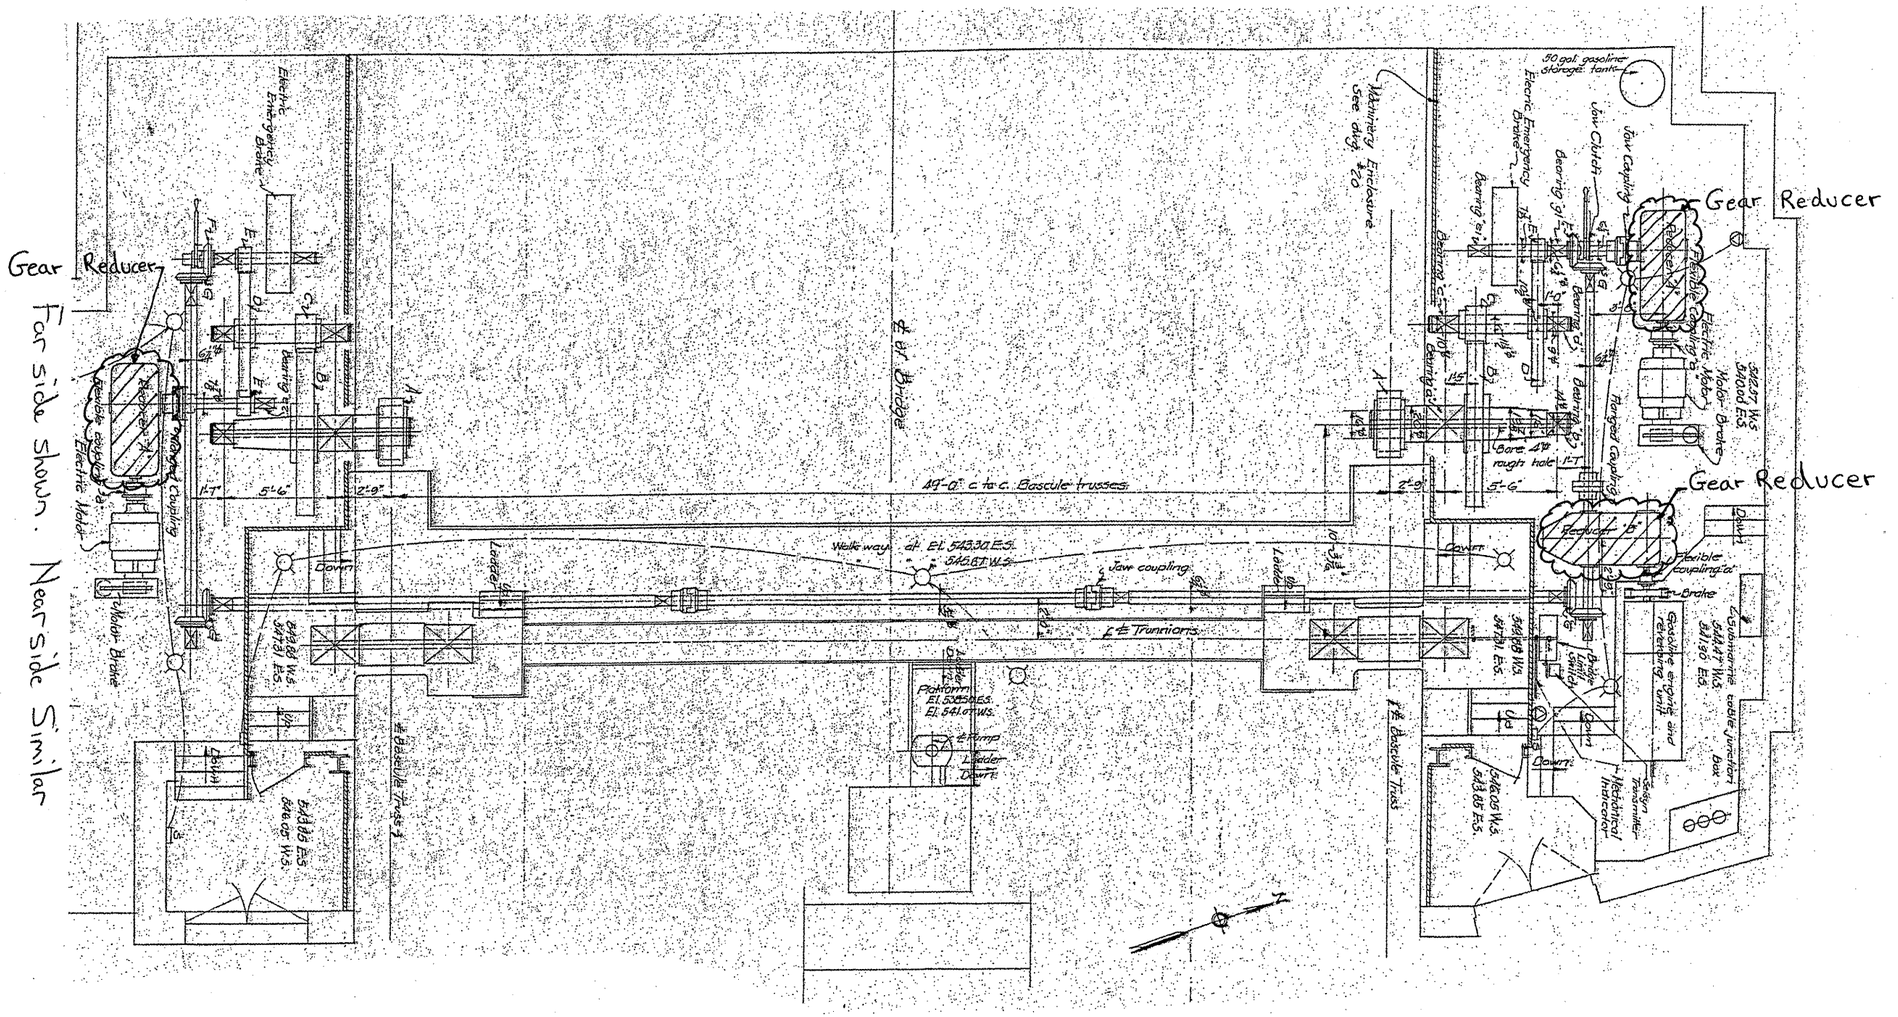

BILL OF MATERIALS

ITEM	UNIT	QUANTITY
GEAR REDUCER SERVICE	L SUM	1

SEE SPECIAL PROVISION "GEAR REDUCER SERVICE"

FILE NAME = c:\pw_work\pwidot\midyja\d0148931\D111504-sht-plan.dgn	USER NAME = midyja	DESIGNED - RTB	REVISED -
		DRAWN -	REVISED -
	PLOT SCALE = 103.1218 ' / IN.	CHECKED -	REVISED -
	PLOT DATE = 5/25/2011	DATE -	REVISED -

STATE OF ILLINOIS
DEPARTMENT OF TRANSPORTATION

RUBY STREET OVER DES PLAINES RIVER
GEAR REDUCER SERVICE

SCALE: | SHEET NO. OF SHEETS | STA. | TO STA.

F.A.P. RTE.	SECTION	COUNTY	TOTAL SHEETS	SHEET NO.
112	M-BDR-1	WILL	66	47
		CONTRACT NO. 62714		
	ILLINOIS FED. AID PROJECT			