PLAN
SURVEYED ____ DATE
DRAWN ____
NOTE BOOK ____ ALIGNMENT CHECKED
NO. ____ R.O.W. CHECKED
PLOTTED NAME

PROFILE
SURVEYED ____ DATE
DRAWN ____
NOTE BOOK ____ GRADES CHECKED
NO. ____ B.M. NOTED
STRUCTURE NOTATIONS CHKD

NO.	BY	DATE

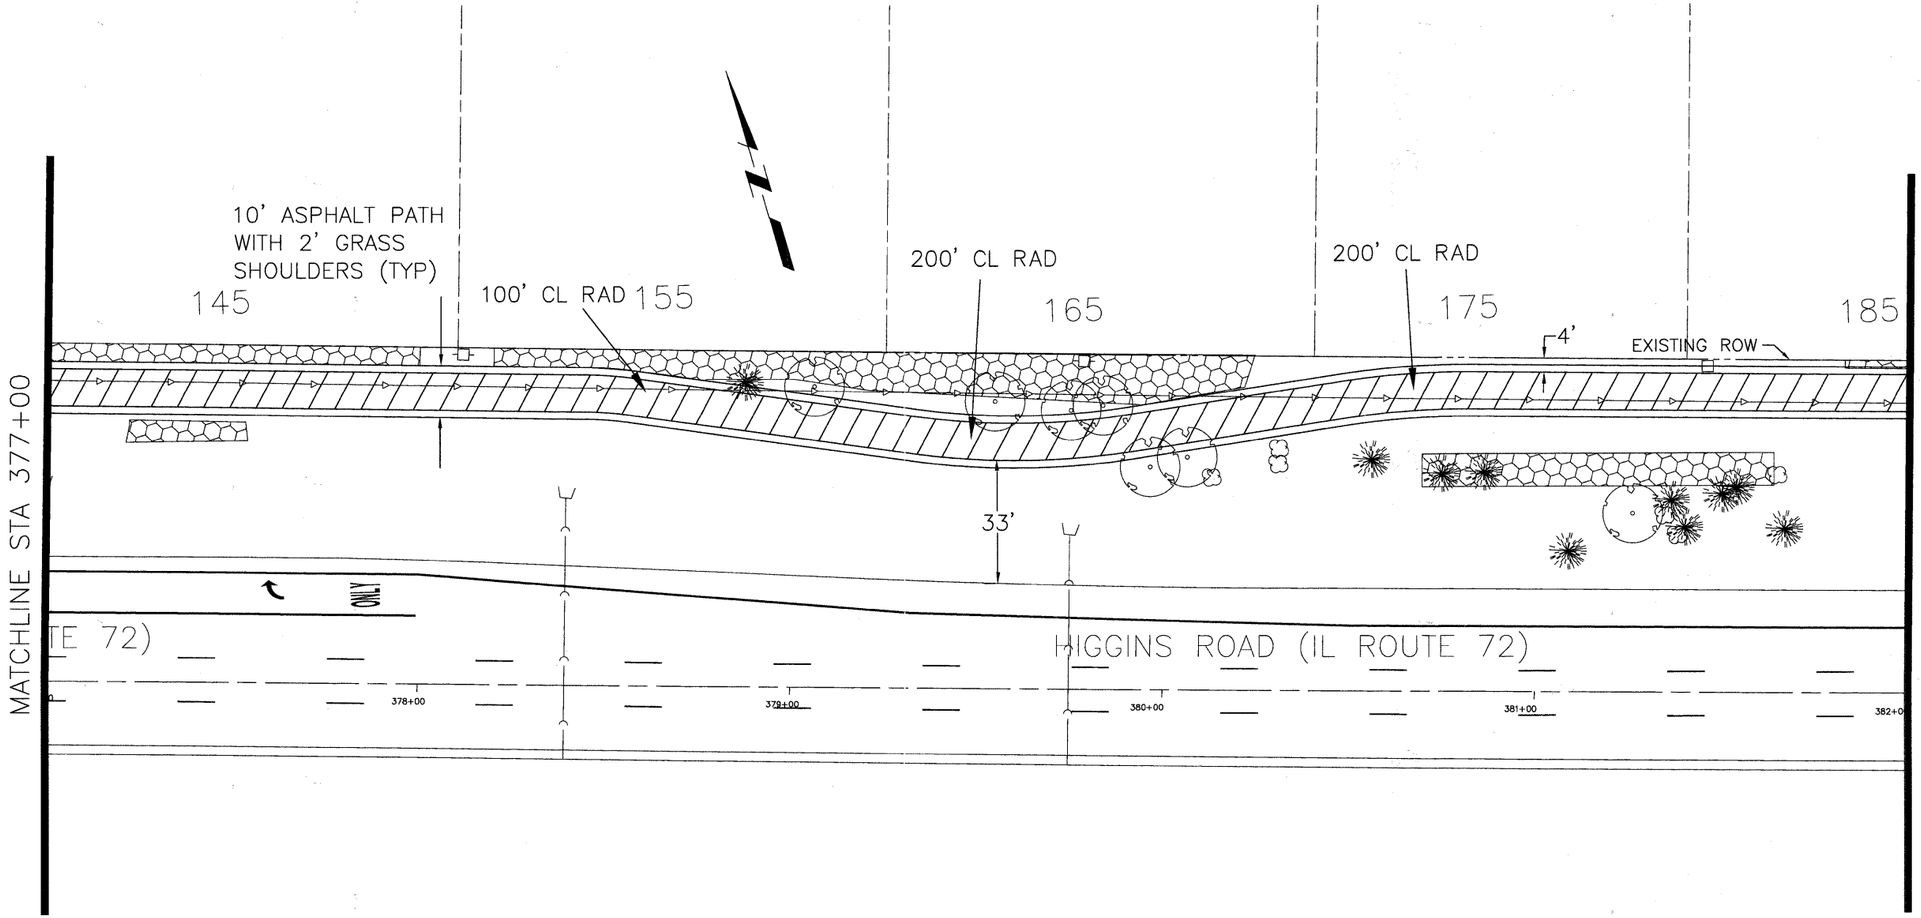

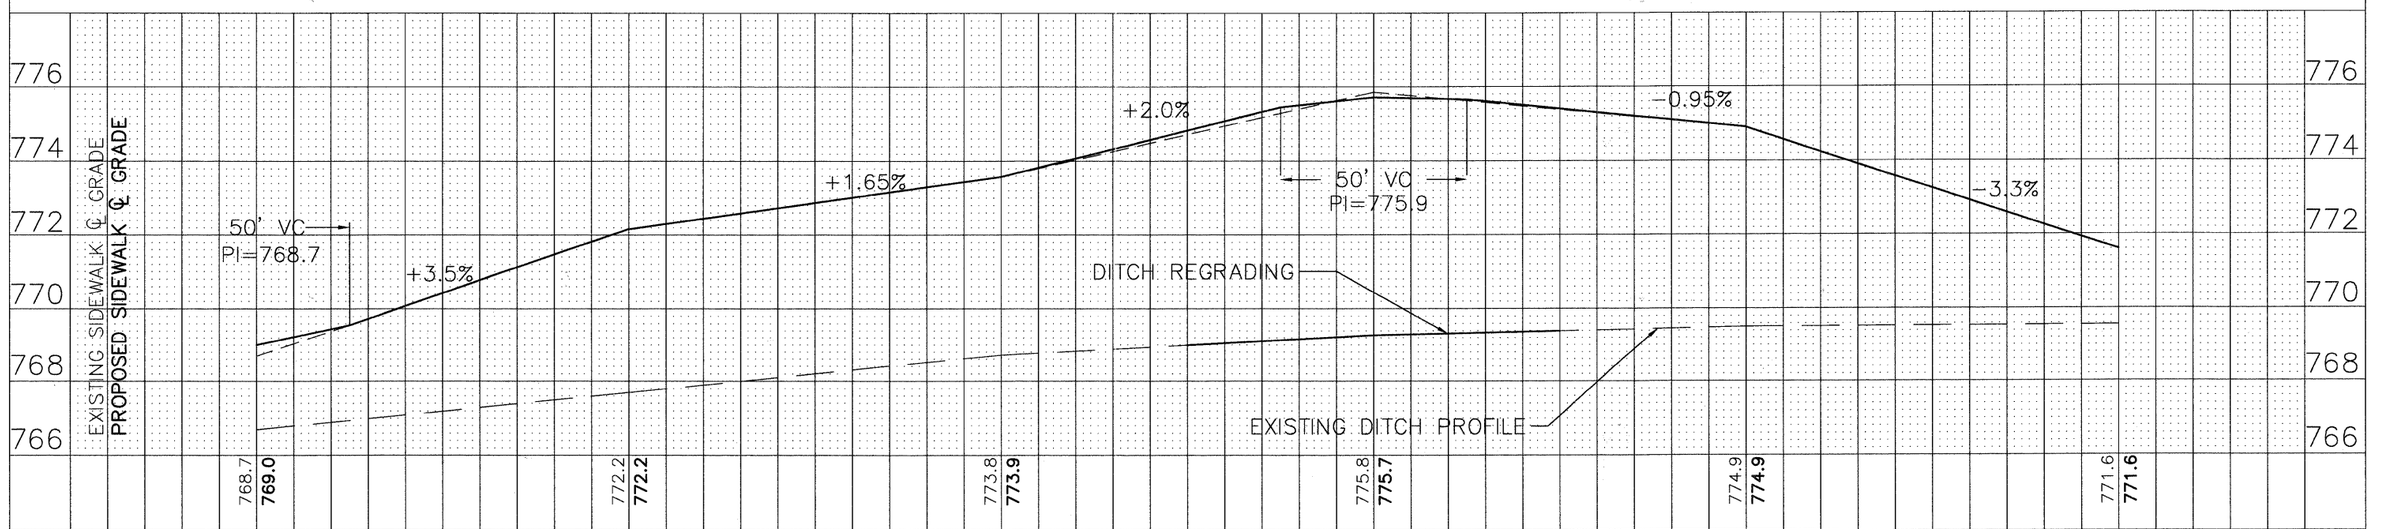

FILE NAME = Higgins Bike Path–Plan & Profile.dwg	DESIGNED –	REVISED –	VILLAGE OF HOFFMAN ESTATES 1900 Hassell Road, Hoffman Estates, IL 60169 Phone Number: 847 252–5800
	DRAWN –	REVISED –	
	CHECKED –	REVISED –	
	DATE –	REVISED –	

Higgins Road Bicycle and Pedestrian Project
Plan and Profile – Higgins Road

SCALE: 1" = 20' | SHEET NO. 4 OF 11 SHEETS | STA. 377+00 TO STA. 382+00

F.A.P. RTE.	SECTION	COUNTY	TOTAL SHEETS	SHEET NO.
341	08–00080–00–BT	Cook	86	10
		CONTRACT NO. 63233		
	ILLINOIS FED. AID PROJECT CMM 9003(243)			