PLAN
SURVEYED DATE
DRAWN
NOTE BOOK ALIGNMENT CHECKED
NO. R.O.W. CHECKED
CADD FILE NAME

PROFILE
SURVEYED DATE
DRAWN
GRADES CHECKED
NOTE BOOK B.M. NOTED
NO. STRUCTURE NOTATIONS CKD

DATE BY

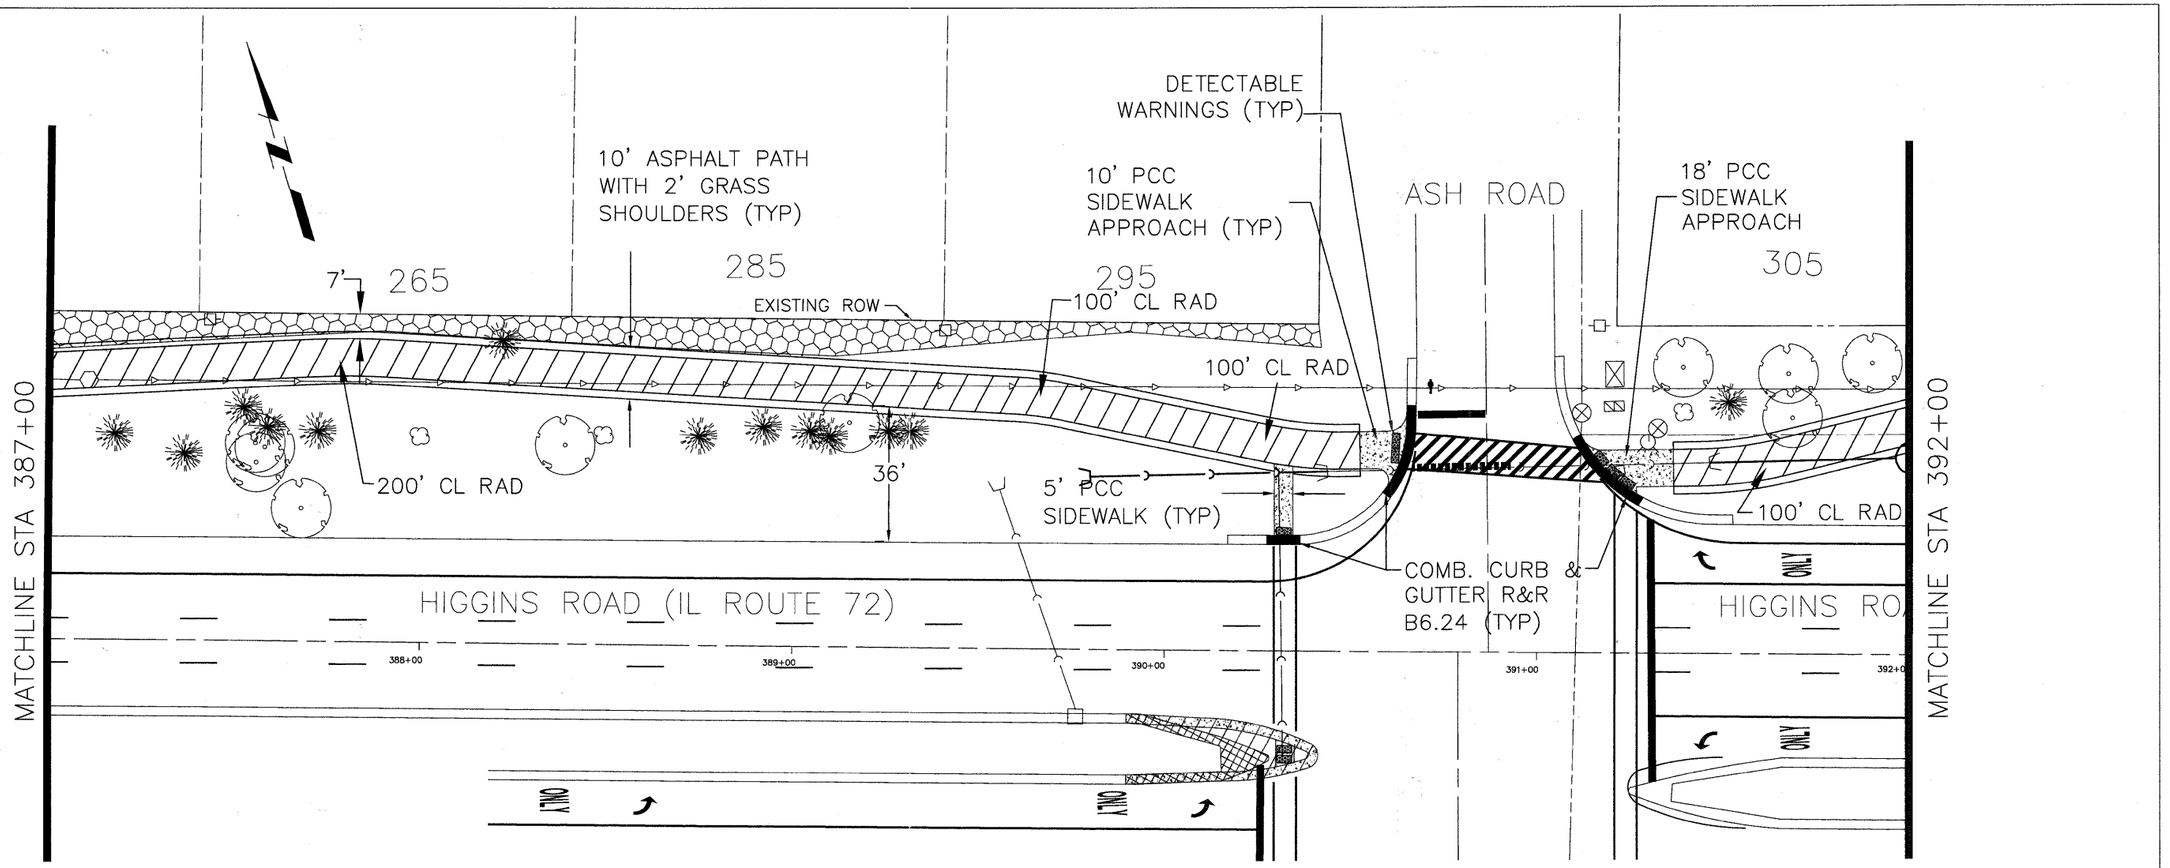

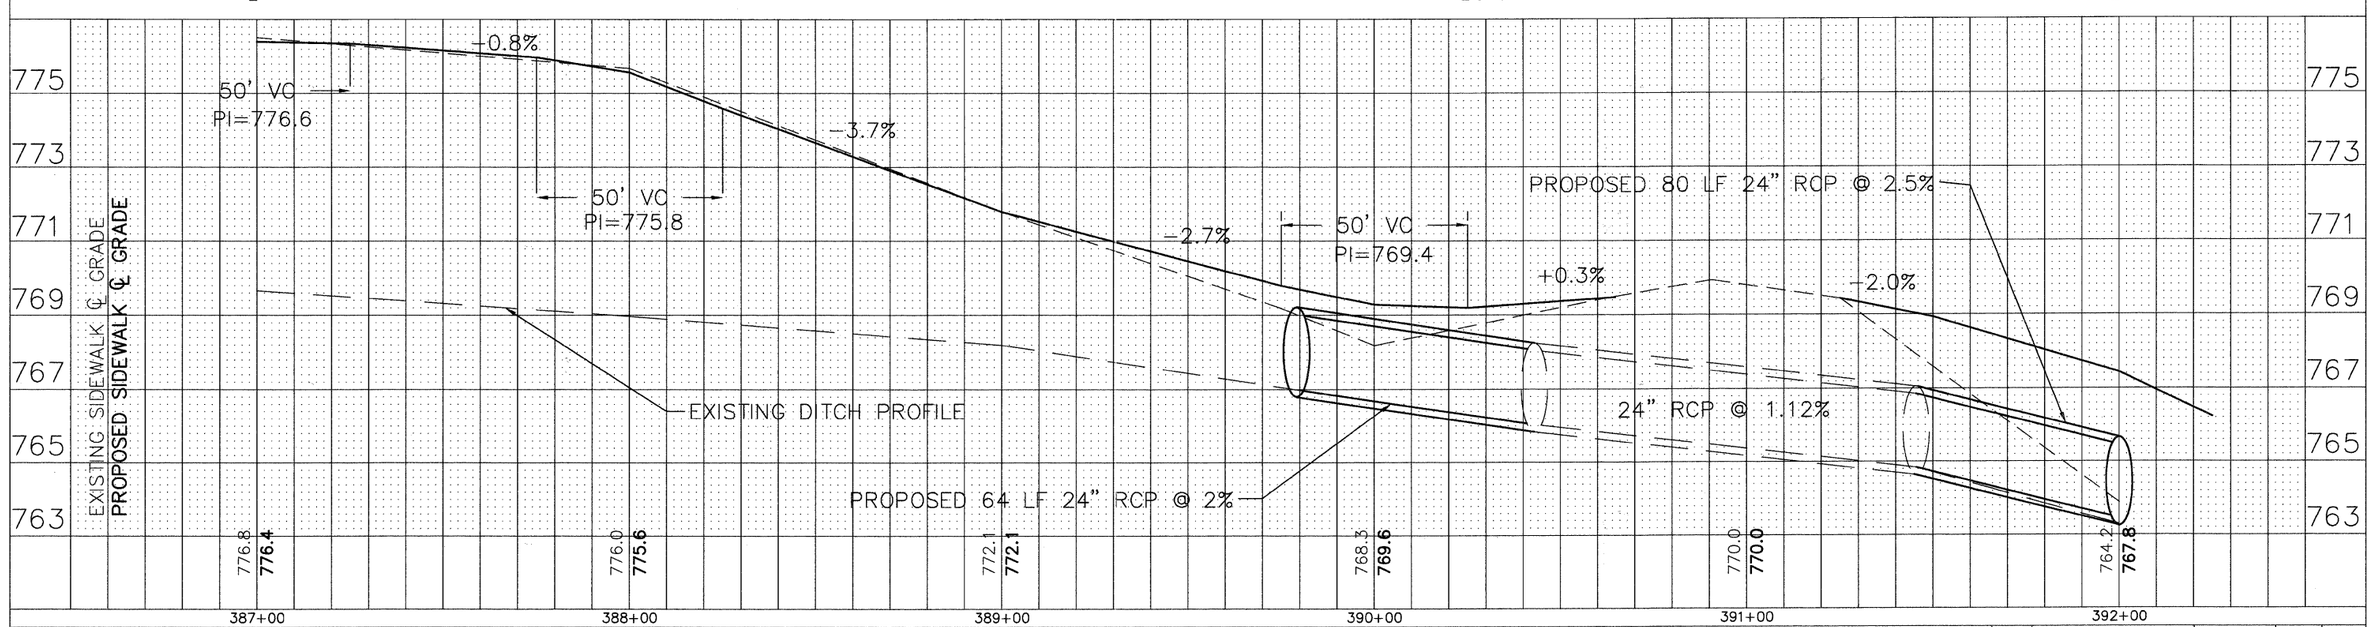

FILE NAME = Higgins Bike Path–Plan & Profile.dwg	DESIGNED –	REVISED –	
	DRAWN –	REVISED –	
	CHECKED –	REVISED –	
	DATE –	REVISED –	

VILLAGE OF HOFFMAN ESTATES
1900 Hassell Road, Hoffman Estates, IL 60169
Phone Number: 847 252–5800

Higgins Road Bicycle and Pedestrian Project
Plan and Profile – Higgins Road

SCALE: 1" = 20' | SHEET NO. 6 OF 11 SHEETS | STA. 387+00 TO STA. 392+00

F.A.P. RTE.	SECTION	COUNTY	TOTAL SHEETS	SHEET NO.
341	08–00080–00–BT	Cook	86	12
		CONTRACT NO. 63233		
	ILLINOIS	FED. AID PROJECT CMM 9003(243)		