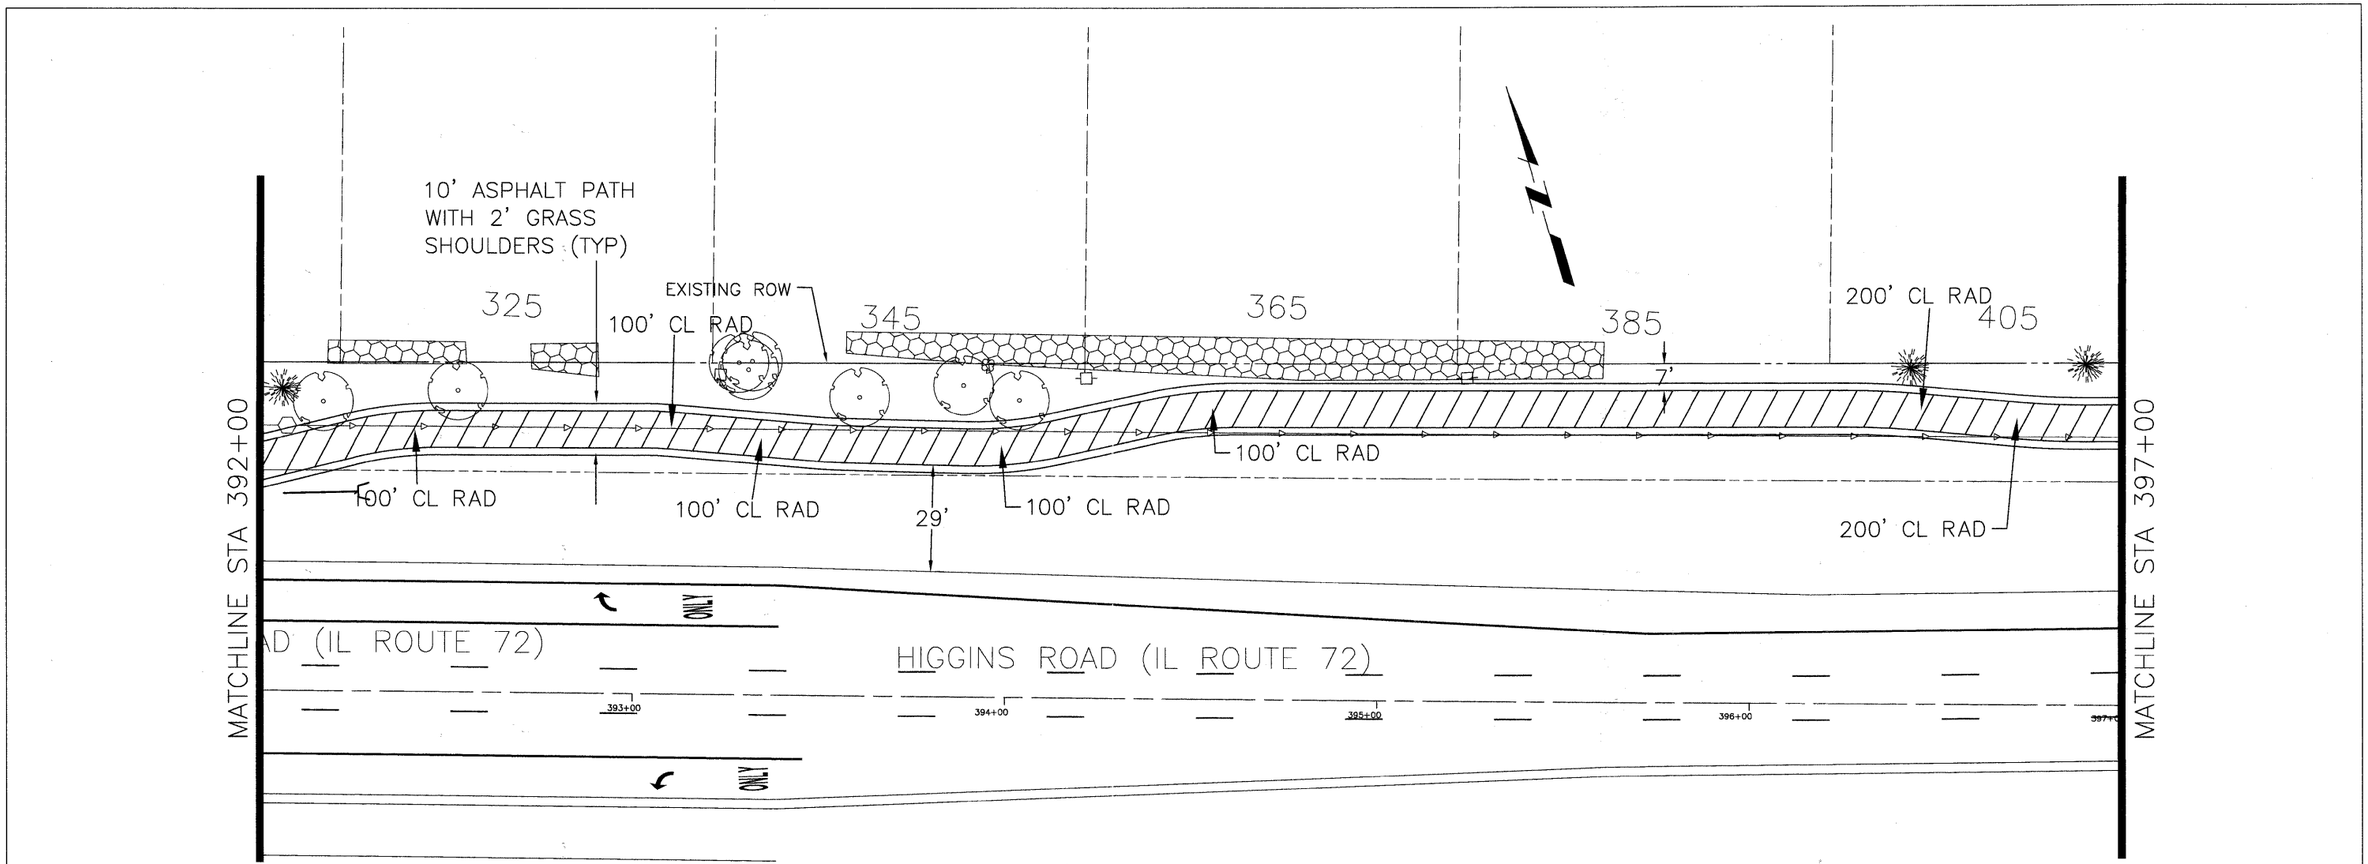

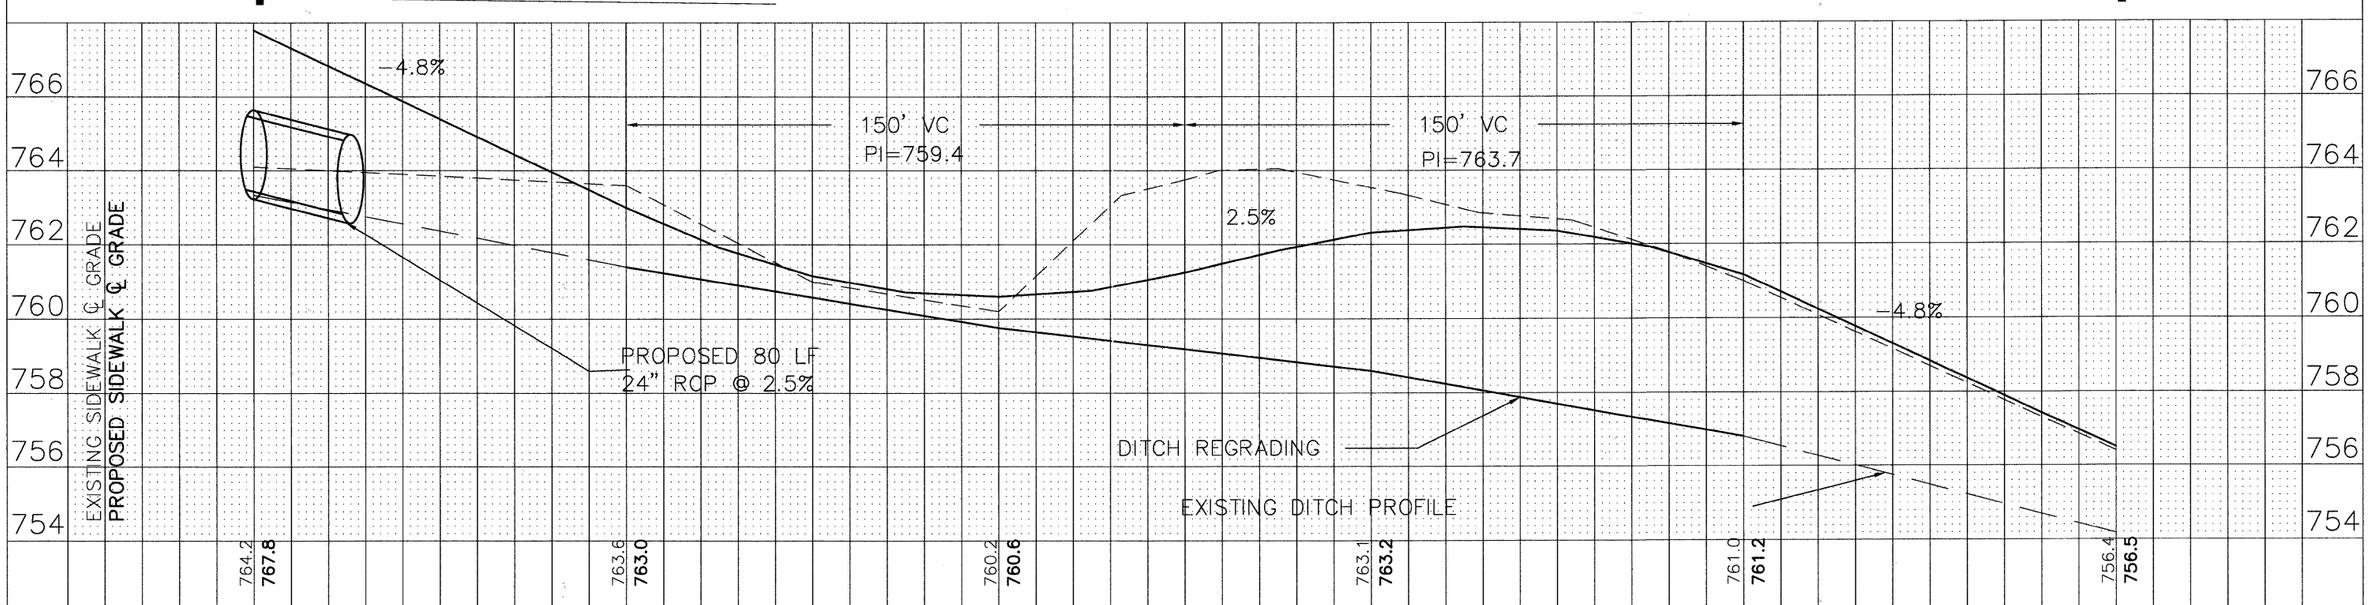

PLAN: SURVEYED / PLOTTED / ALIGNMENT CHECKED / RT. OF WAY CHECKED / CADFILE NAME / NOTE BOOK NO.

PROFILE: SURVEYED / PLOTTED / GRADES CHECKED / B.M. NOTED / STRUCTURE NOTATNS CHKD / NOTE BOOK NO. / DATE / BY / DATE

FILE NAME = Higgins Bike Path-Plan & Profile.dwg	DESIGNED –	REVISED –	
	DRAWN –	REVISED –	
	CHECKED –	REVISED –	
	DATE –	REVISED –	

VILLAGE OF HOFFMAN ESTATES
1900 Hassell Road, Hoffman Estates, IL 60169
Phone Number: 847 252-5800

Higgins Road Bicycle and Pedestrian Project
Plan and Profile – Higgins Road

SCALE: 1" = 20' | SHEET NO. 8 OF 11 SHEETS | STA. 392+00 TO STA. 397+00

F.A.P. RTE.	SECTION	COUNTY	TOTAL SHEETS	SHEET NO.
341	08-00080-00-BT	Cook	86	14
		CONTRACT NO. 63233		
		ILLINOIS	FED. AID PROJECT CMM 9003(243)	