PLAN
SURVEYED
DRAWN
NOTE BOOK ALIGNMENT CHECKED
NO. R.O.W. CHECKED
PLOTTED

PROFILE
SURVEYED
DRAWN
NOTE BOOK GRADES CHECKED
NO. B.M. NOTED
STRUCTURE NOTATIONS CHKD

	DATE	BY

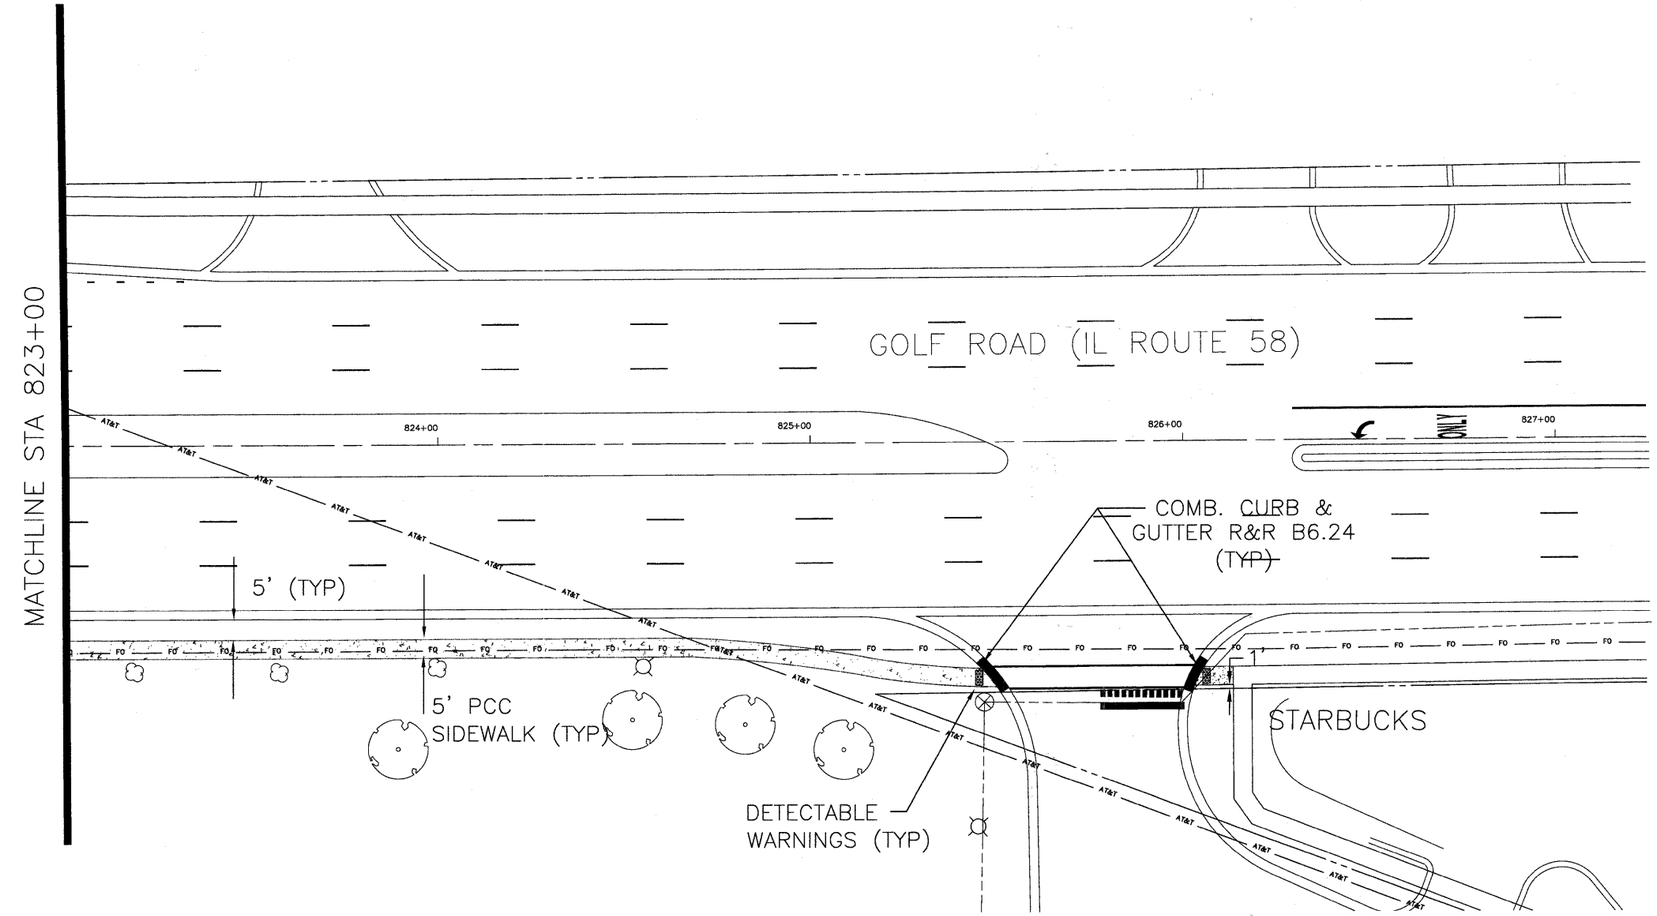

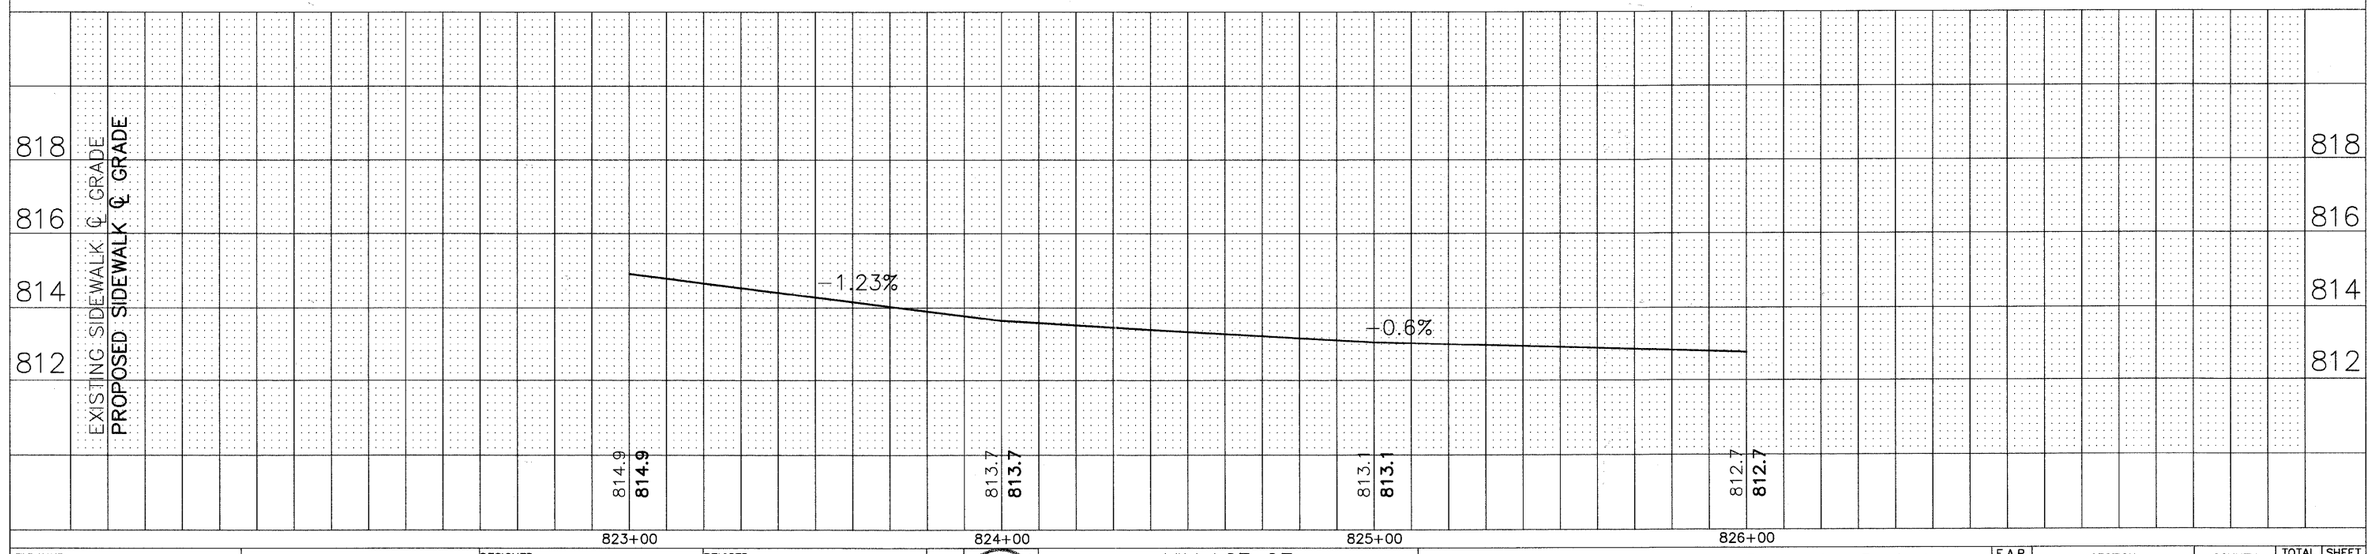

FILE NAME = Higgins Bike Path-Plan & Profile.dwg		DESIGNED –	REVISED –
		DRAWN –	REVISED –
		CHECKED –	REVISED –
		DATE –	REVISED –

VILLAGE OF HOFFMAN ESTATES
1900 Hassell Road, Hoffman Estates, IL 60169
Phone Number: 847 252-5800

Higgins Road Bicycle and Pedestrian Project
Plan and Profile – Golf Road

SCALE: 1" = 20' | SHEET NO. 2 OF 2 SHEETS | STA. 823+00 | TO STA. 827+00

F.A.P. RTE.	SECTION	COUNTY	TOTAL SHEETS	SHEET NO.
341	08-00080-00-BT	Cook	86	19
		CONTRACT NO. 63233		
		ILLINOIS FED. AID PROJECT CMM 9003(243)		