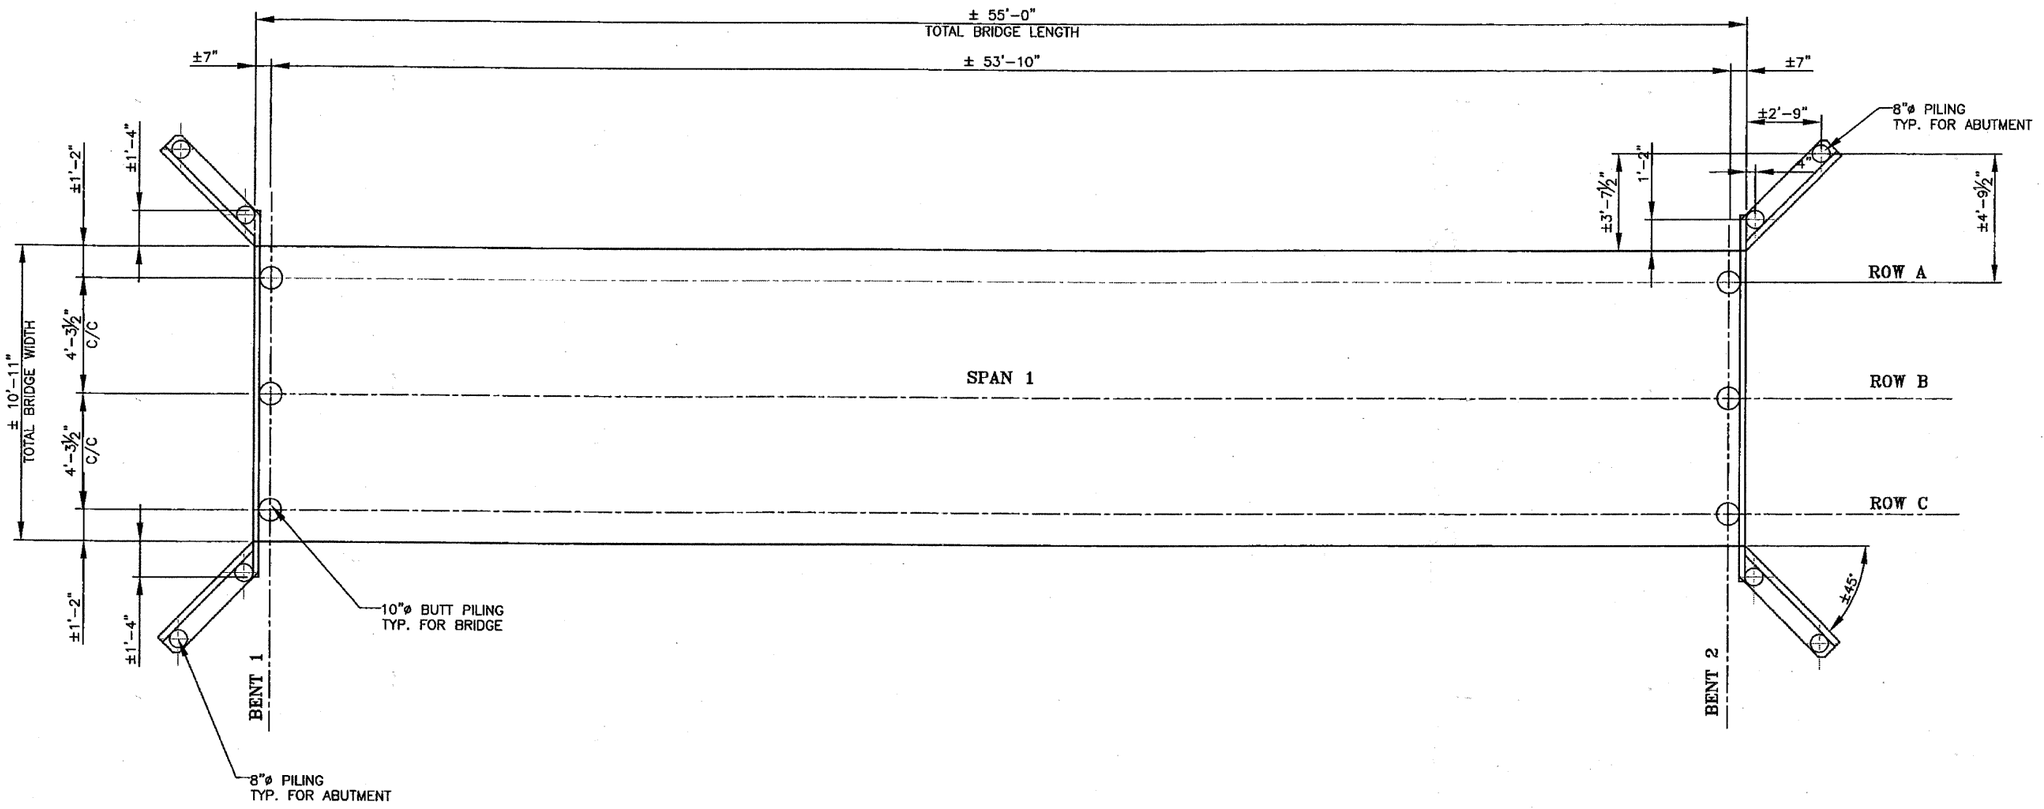

1 PLAN – PILE LAYOUT
SCALE: 3/8"=1'-0"

0 2' 4' 8'
GRAPHIC SCALE: 3/8" = 1'-0"

THIS SHEET SIZE IS 22"X34" ANYTHING SMALLER IS A REDUCTION

ENGINEER:	LICENSED:	REVISIONS			PROJECT DESCRIPTION: TIMBER PEDESTRIAN BRIDGE
		REV	DATE	DESCRIPTION	
					DESIGNED LOADING: 85-PSF OR 5 TON GVW (L/360 DEFLECTION)
					APPROVED BY: / DATE APPROVED:

HIGGINS BIKE PATH PROJECT
HOFFMAN ESTATES, IL

PLAN –
PILE LAYOUT

DATE	DRAWN BY:	PROJECT NUMBER	SHEET NUMBER:
4/6/11	D. MATTHEWS	209031	50 of 86 101