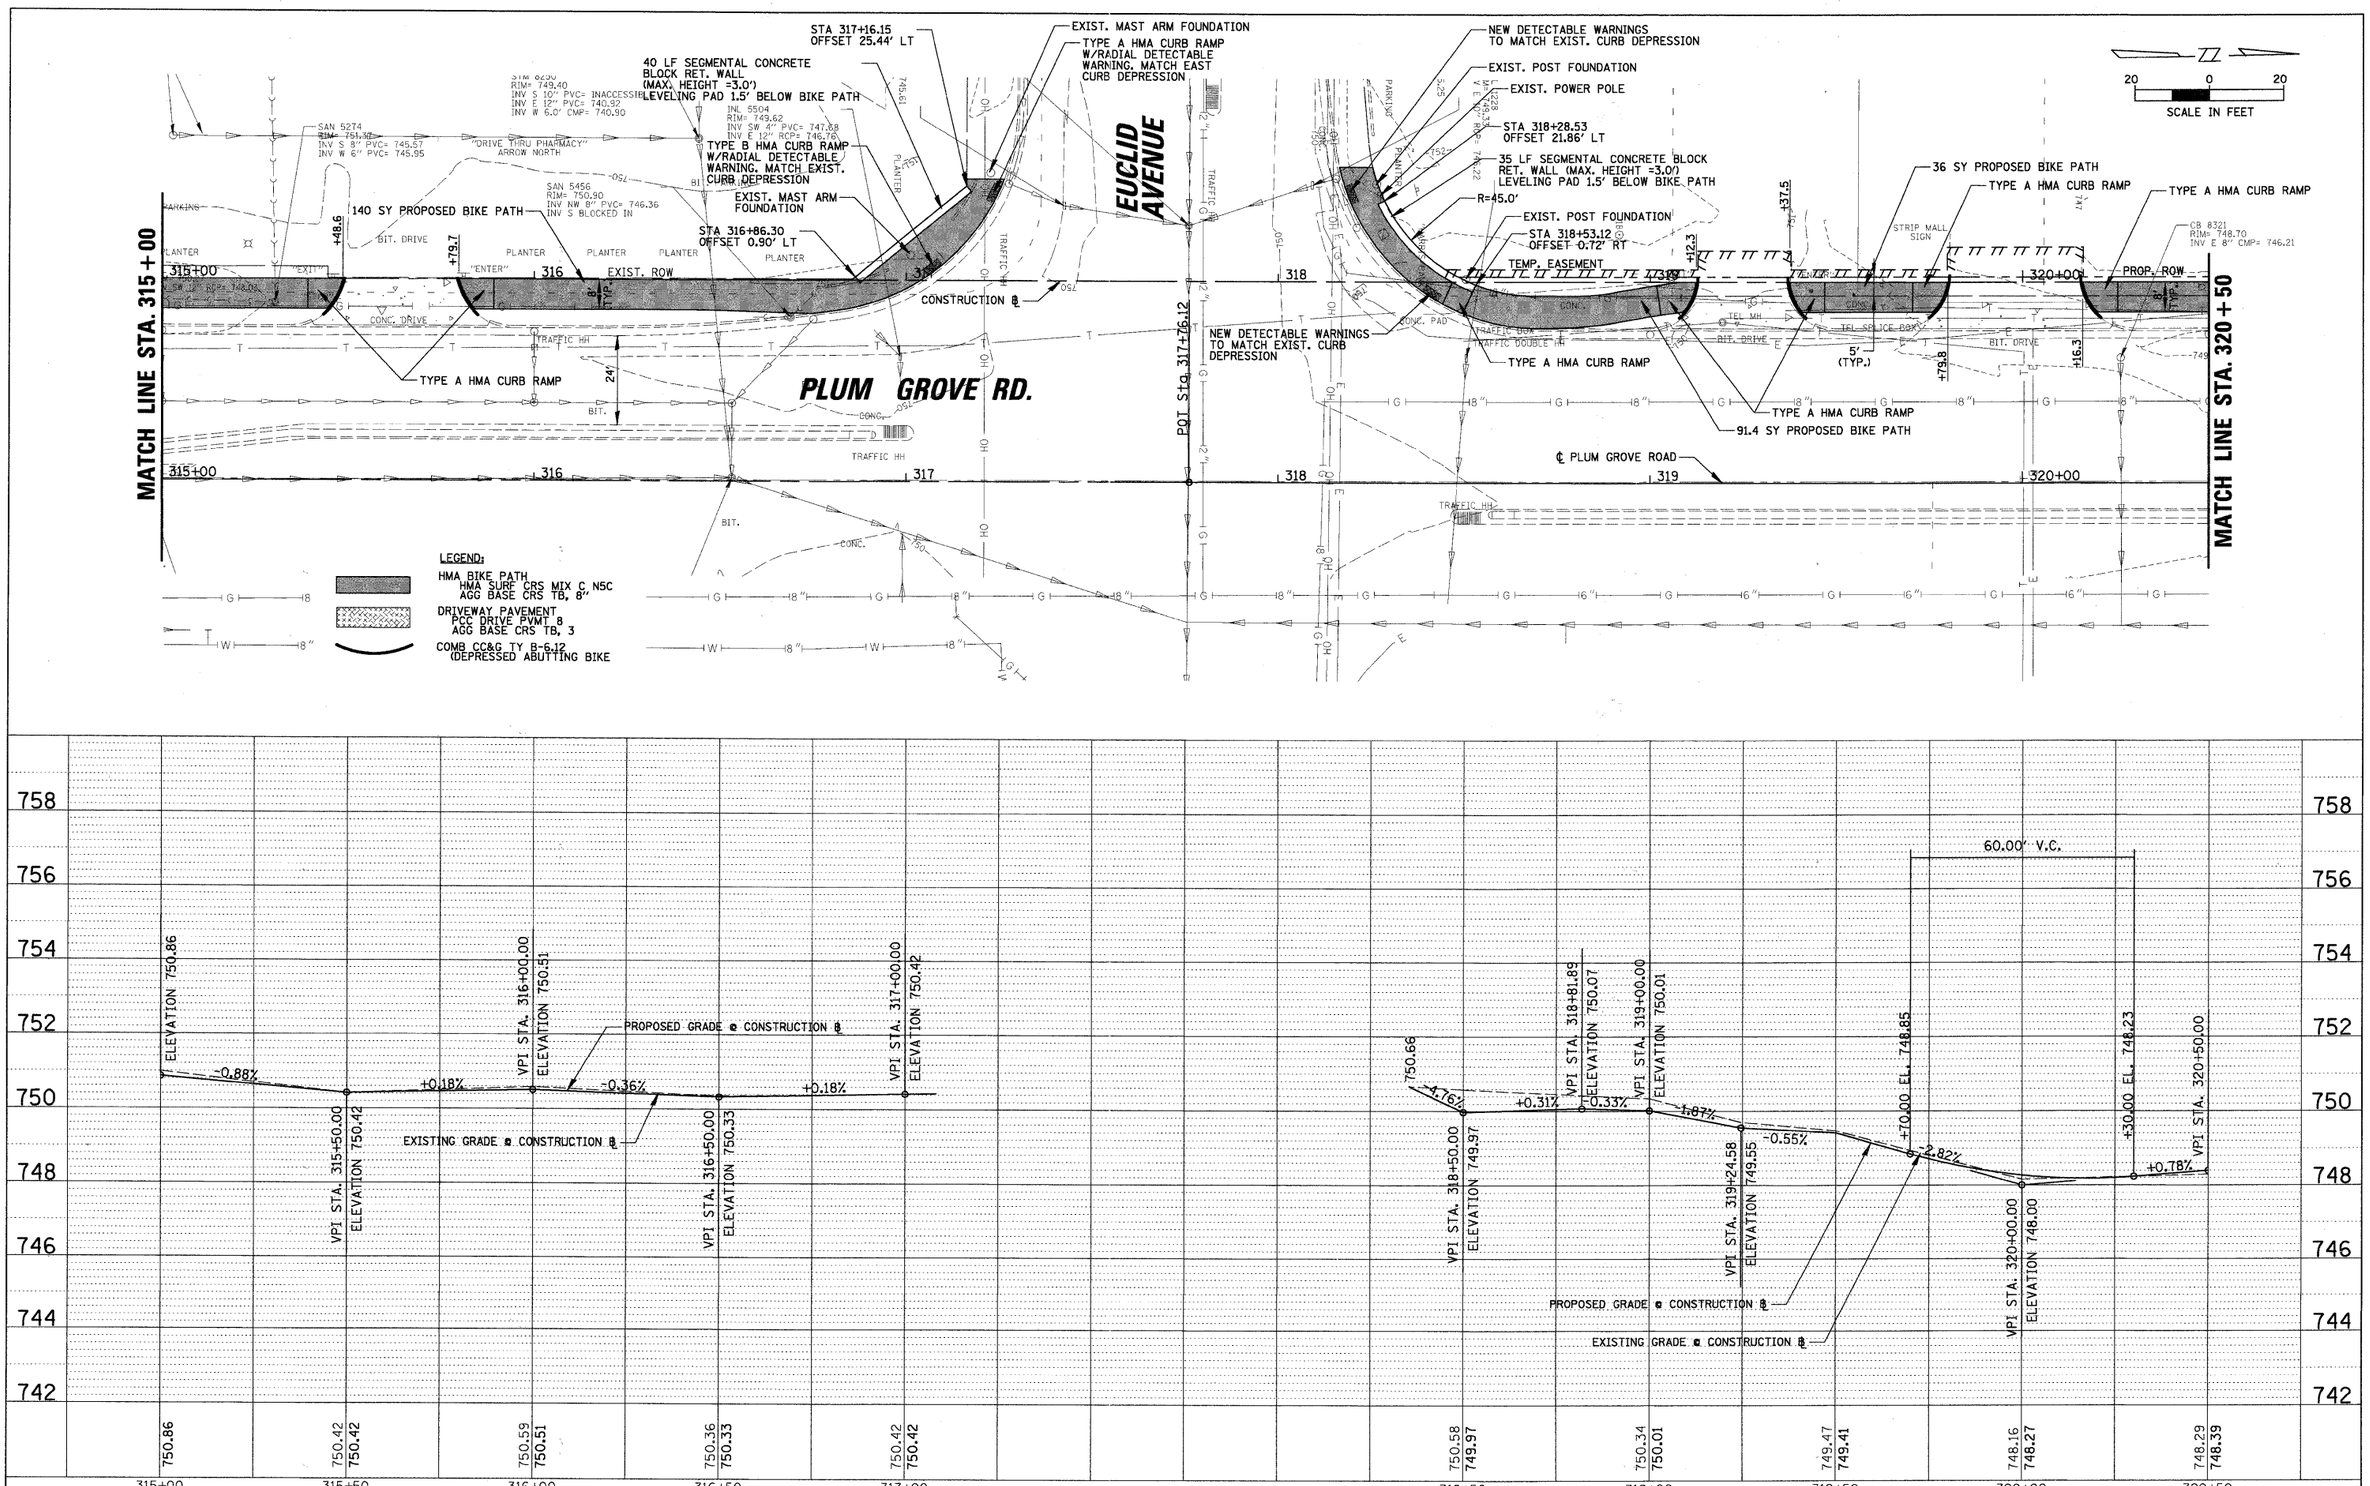

FILE NAME = N:\ROLLINGMEADOWS\98361BR96A\Civil\RPP_98361BR96A_02.SHT	USER NAME = ESIDORCZ	DESIGNED - BMW	REVISED -	STATE OF ILLINOIS DEPARTMENT OF TRANSPORTATION	PLUM GROVE ROAD BIKE PATH PLAN AND PROFILE STA. 315+00 TO STA. 320+50	F.A. RTE.	SECTION	COUNTY	TOTAL SHEETS	SHEET NO.
		DRAWN - MYG	REVISED -				07-00094-00-BT	COOK	18	8
	PLOT SCALE = 20'	CHECKED - JGS	REVISED -					CONTRACT NO. 63356		
	PLOT DATE = 7/14/2011	DATE - 7/14/2011	REVISED -		SCALE: SHEET NO. OF SHEETS STA. TO STA.			ILLINOIS FED. AID PROJECT		