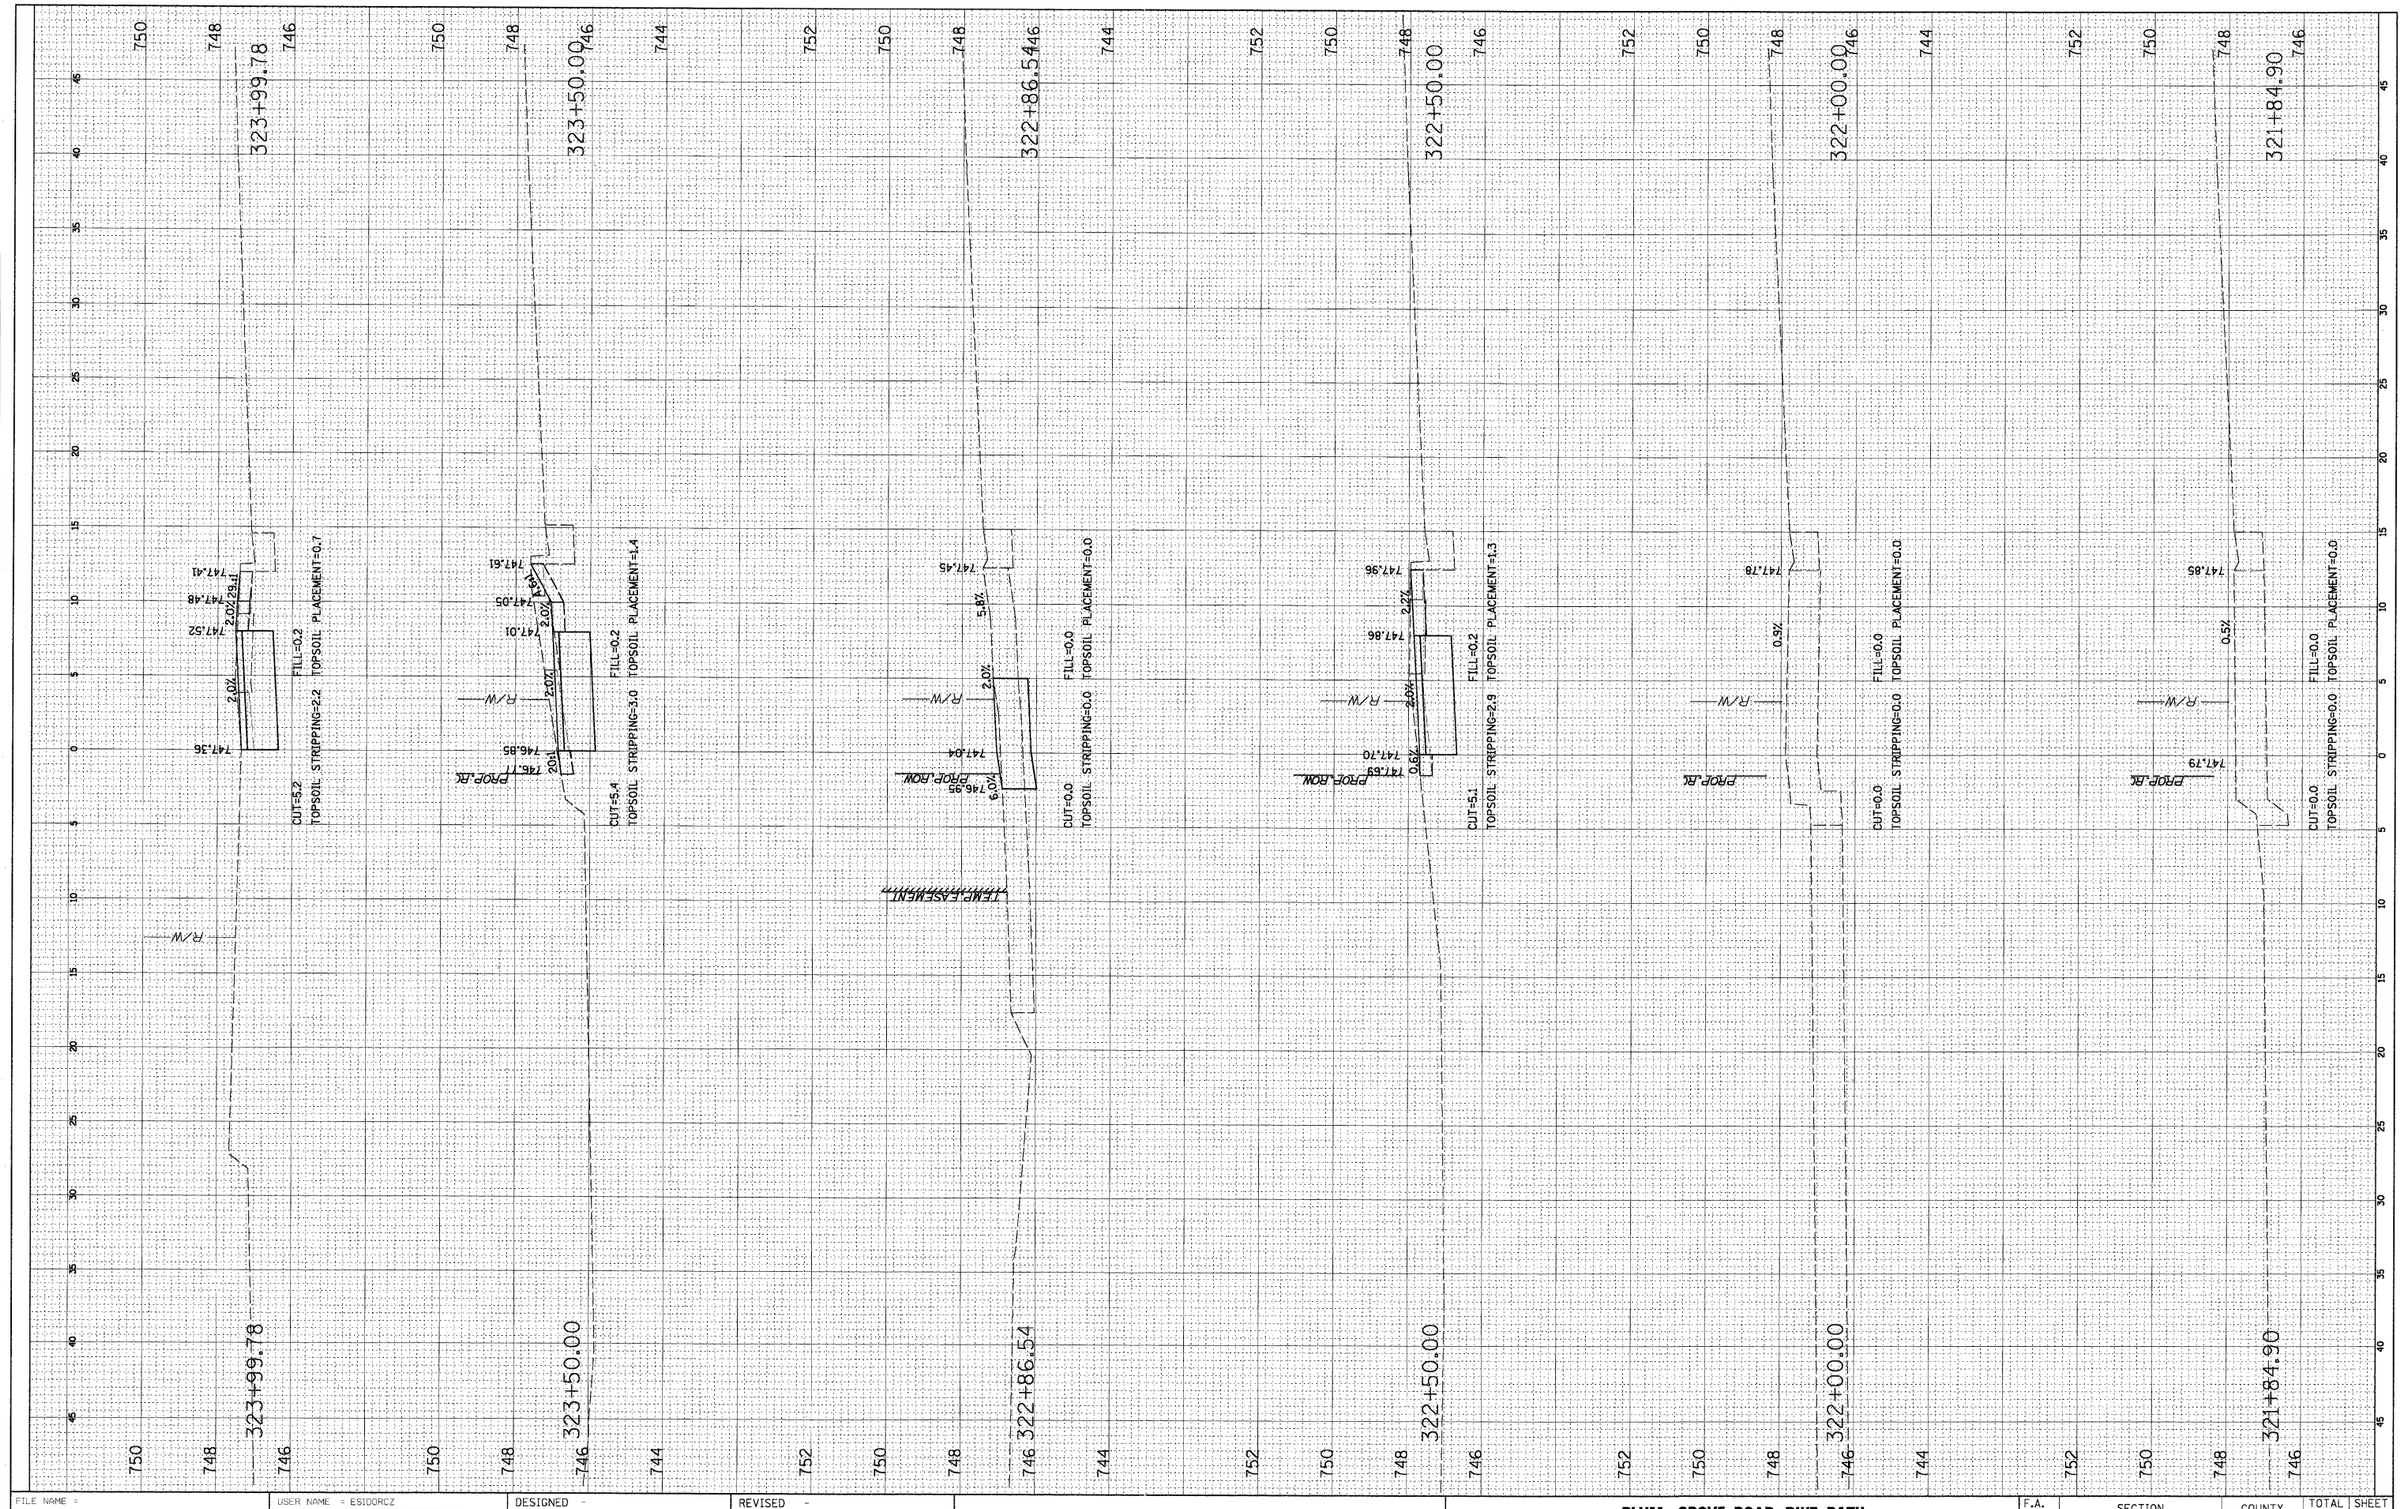

FINAL SURVEY	BY	DATE
SURVEYED		
PLOTTED		
TEMPLATE		
AREAS		
AREAS CHECKED		
NOTE BOOK NO.		

ORIGINAL SURVEY	BY	DATE
SURVEYED		
PLOTTED		
TEMPLATE		
AREAS		
AREAS CHECKED		
NOTE BOOK NO.		

FILE NAME = N:\ROLLINGMEADOWS\98361BR96A\Civil\LAY_98361BR96A.SHT	USER NAME = ESIDORCZ	DESIGNED -	REVISED -
	PLOT SCALE = 5'	DRAWN -	REVISED -
	PLOT DATE = 7/14/2011	CHECKED -	REVISED -
		DATE -	REVISED -

STATE OF ILLINOIS
DEPARTMENT OF TRANSPORTATION

PLUM GROVE ROAD BIKE PATH
CROSS SECTIONS

SCALE: | SHEET NO. OF SHEETS | STA. TO STA.

F.A. RTE.	SECTION	COUNTY	TOTAL SHEETS	SHEET NO.
	07-00094-00-BT	COOK	18	18
		CONTRACT NO.		
		ILLINOIS FED. AID PROJECT		