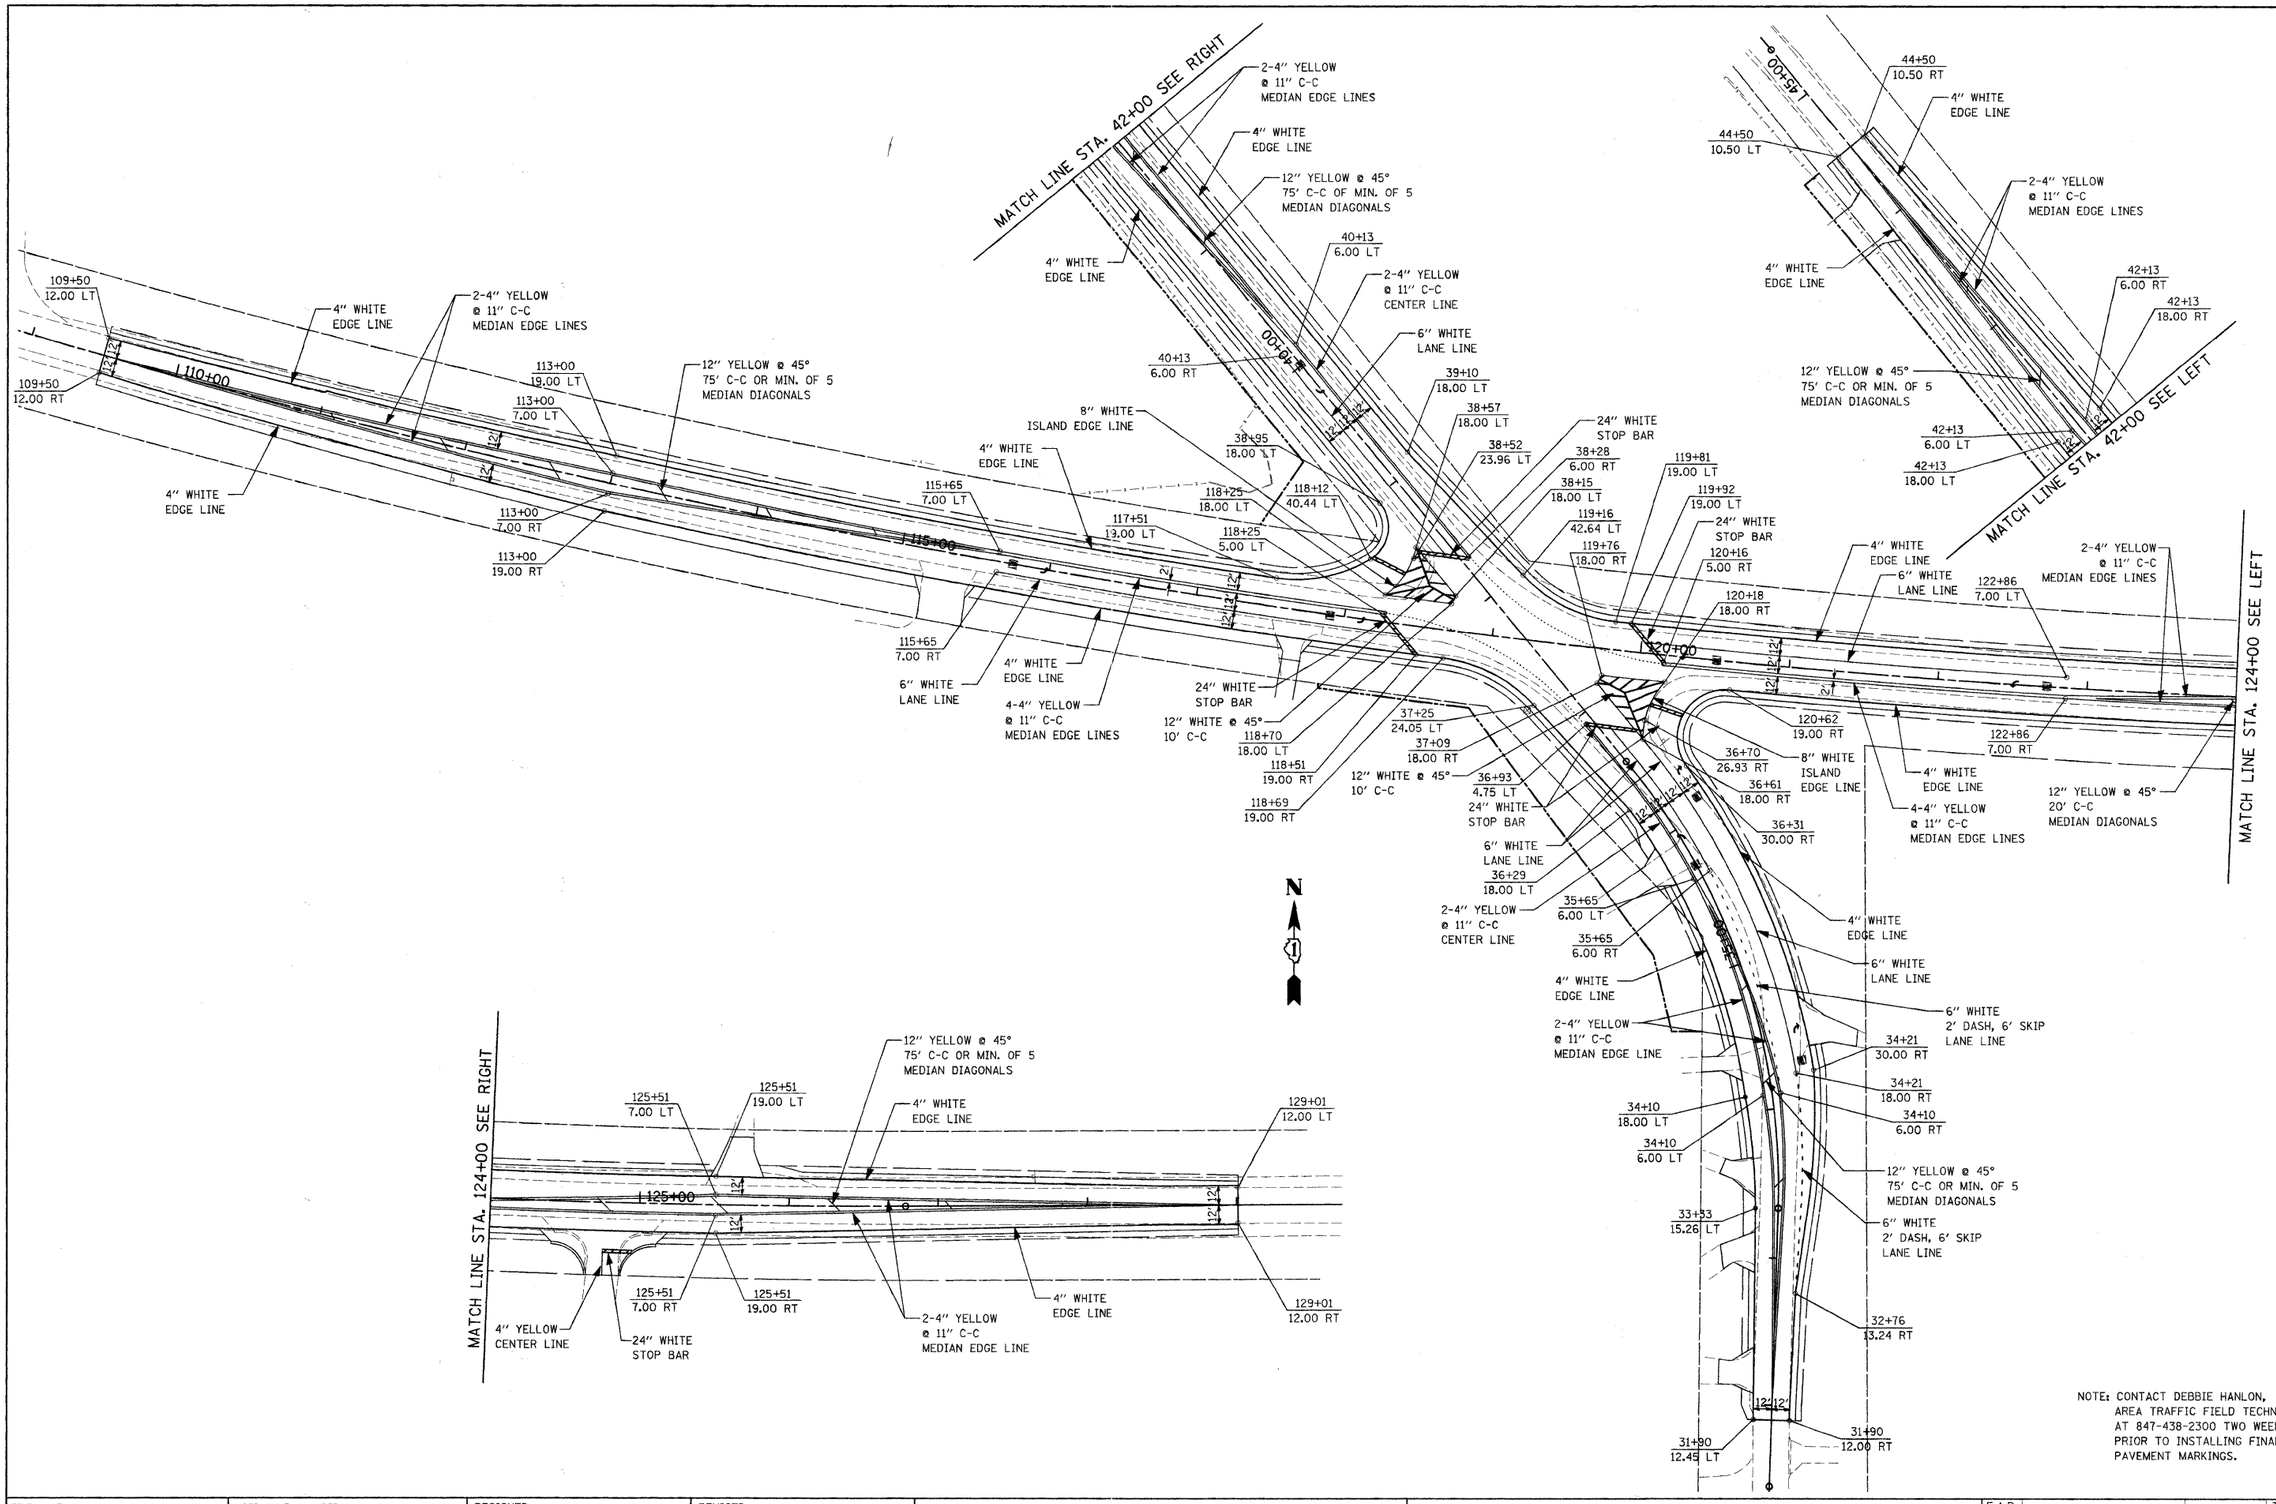

NOTE: CONTACT DEBBIE HANLON, AREA TRAFFIC FIELD TECHNICIAN, AT 847-438-2300 TWO WEEKS PRIOR TO INSTALLING FINAL PAVEMENT MARKINGS.

FILE NAME = P:\2010\100174\cad\phase 2\dwg\100174-sht-pvmrk.dgn	USER NAME = $USER$	DESIGNED -	REVISED -
		DRAWN -	REVISED -
	PLOT SCALE = $SCALE$	CHECKED -	REVISED -
	PLOT DATE = 7/1/2011	DATE -	REVISED -

STATE OF ILLINOIS
DEPARTMENT OF TRANSPORTATION

PAVEMENT MARKING PLAN
IL ROUTE 176 AND BRIARWOOD RD.

SCALE: 1"=50' | SHEET NO. OF SHEETS | STA. TO STA.

F.A.P. RTE.	SECTION	COUNTY	TOTAL SHEETS	SHEET NO.
335	11-00114-00-CH	McHENRY	56	27
		CONTRACT NO. 63551		
		ILLINOIS FED. AID PROJECT		