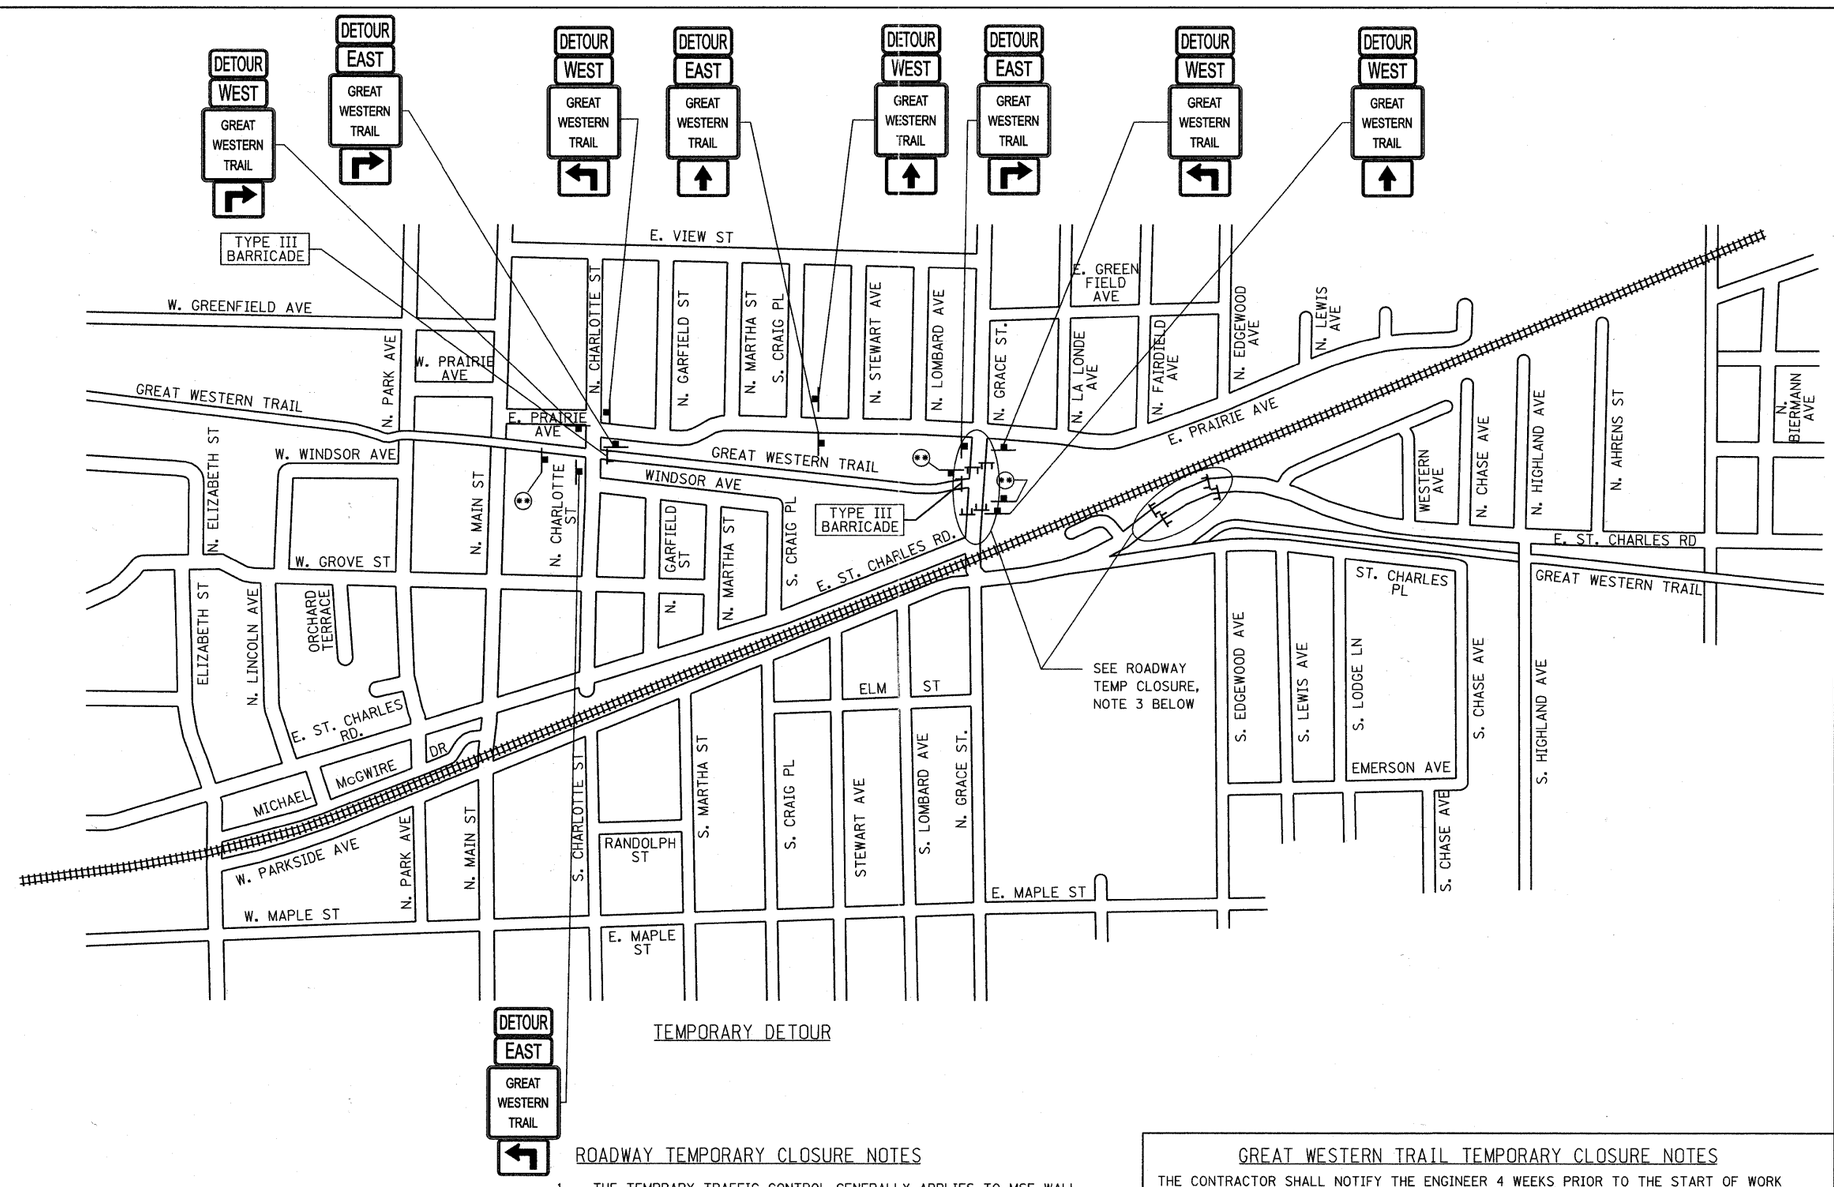

TEMPORARY DETOUR

DETOUR EAST GREAT WESTERN TRAIL

SIGNAGE LEGEND

	M5-1L-2115	DETOUR	M4-8-2412	GREAT WESTERN TRAIL	36"x36"
	M5-1R-2115	NORTH	M3-1-2412		
	M6-1R-2115	SOUTH	M3-3-2412		
	M6-1L-2115	EAST	M3-2-2412	(**)	ADVANCE CLOSURE SIGNAGE (SEE PAGE RIGHT)
	M6-3-2115	WEST	M3-4-2412		TYPE 3 BARRICADE
		END	M4-6-2412		

ROADWAY TEMPORARY CLOSURE NOTES

1. THE TEMPRARY TRAFFIC CONTROL GENERALLY APPLIES TO MSE WALL CONSTRUCTION AND BRIDGE BEAM INSTALLATIONS BUT INCLUDES ALL WORK IN THE ROADWAY. THE WORK TRAFFIC CONTROL SHALL BE FOR DAYTIME OPERATIONS ONLY AND NOT BE LEFT INSTALLED OVERNIGHT.

2. CHANGEABLE MESSAGE SIGNS SHALL BE PLACED AT LEAST TWO WEEKS PRIOR TO CLOSING ST. CHARLES ROAD AND GRACE STREET FOR DAYTIME BRIDGE ERECTION WORK. THE VILLAGE OF LOMBARD (PHONE (630) 620-5740) SHALL BE NOTIFIED TWO DAYS PRIOR TO PLACEMENT OF THESE SIGNS. SIGNS SHALL BE INSTALLED PER THE SPECIFICATIONS AND DETAILS AND AS DIRECTED BY ENGINEER.

3. TYPE III BARRICADES SHALL BE INSTALLED FOR THE DAYTIME ROAD CLOSURES ON ST. CHARLES ROAD AND GRACE STREET AND ONLY AFTER THE CHANGEABLE MESSAGE SIGNS HAVE BEEN OPERATING FOR AT LEAST TWO WEEKS. BARRICADES SHALL BE INSTALLED PER THE PLANS AND AS DIRECTED BY ENGINEER.

GREAT WESTERN TRAIL TEMPORARY CLOSURE NOTES

THE CONTRACTOR SHALL NOTIFY THE ENGINEER 4 WEEKS PRIOR TO THE START OF WORK AT THE SITE AND SHALL INSTALL THE ADVANCE CLOSURE SIGNS AT GRACE STREET AND AT N. CHARLOTTE STREET. THE LOCATION OF THE MOUNTING OF SIGNS SHALL BE APPROVED BY THE ENGINEER.

WHEN SITE WORK BEGINS, A PANEL WITH THE WORD "CLOSED" SHALL BE PLACED OVER THE "WILL BE CLOSED" TEXT ON THE ADVANCE CLOSURE SIGN AND TYPE III BARRICADES SHALL BE PLACED AT THE TRAIL AT GRACE STREET.

THE "ADVANCE CLOSURE SIGNS" SHALL BE PAID FOR AS "TEMPORARY INFORMATION SIGNING"

AT THE END OF EACH WORK DAY, THE TYPE III BARRICADES AT THE WORK ZONE SHALL BE PLACED ACROSS THE TRAIL AND THE BARRICADES AT THE TRAIL HEADS SHALL BE CHECKED FOR PROPER PLACEMENT ACROSS THE TRAIL.

THE COST OF INSTALLATION, MAINTENANCE, AND REMOVAL OF THE GREAT WESTERN TRAIL DETOUR SHALL BE INCLUDED IN THE COST OF TRAFFIC CONTROL AND PROTECTION (SPECIAL).

GREAT WESTERN TRAIL
WILL BE CLOSED
FROM
GRACE STREET
TO
N. CHARLOTTE STREET
(DATE)
TO
(DATE)

36" x 36" (9 SQ. FT.)

(**) ADVANCE CLOSURE SIGN

GREAT WESTERN TRAIL
CLOSED
FROM
GRACE STREET
TO
N. CHARLOTTE STREET
(DATE)
TO
(DATE)

36" x 36" (9 SQ. FT.)

(**) TRAIL CLOSURE SIGN

NOTE: ADD 6" x 30" (1.25 SQ. FT.) PANEL WITH "CLOSED" TEXT OVER THE SECOND LINE OF ADVANCED CLOSURE SIGN

NOTES:

1. USE BLACK LETTERING ON ORANGE BACKGROUND.

2. SEE SPECIAL PROVISION FOR "TEMPORARY INFORMATION SIGNING"

FILE NAME = W:\756-004_Lombard - GWT Bridges Phase II\CADD Sheets\D1756004-sht-detour.dgn

Bollinger, Lach & Associates, Inc.
ITASCA, ILLINOIS

USER NAME = daly	DESIGNED - BD	REVISED -	
	DRAWN - DC	REVISED -	
PLOT SCALE = 50.0000 ' / IN.	CHECKED - BD	REVISED -	
PLOT DATE = 7/22/2011	DATE -	REVISED -	

STATE OF ILLINOIS
GREAT WESTERN TRAIL

GREAT WESTERN TRAIL BIKE PATH
DETOUR PLAN

SCALE: NONE | SHEET NO. | SHEETS | STA. | TO STA.

F.A. RTE.	SECTION	COUNTY	TOTAL SHEETS	SHEET NO.
	06-00151-00-BR	DuPAGE	201	13
	CONTRACT NO. 63568			
	ILLINOIS FED. AID PROJECT			