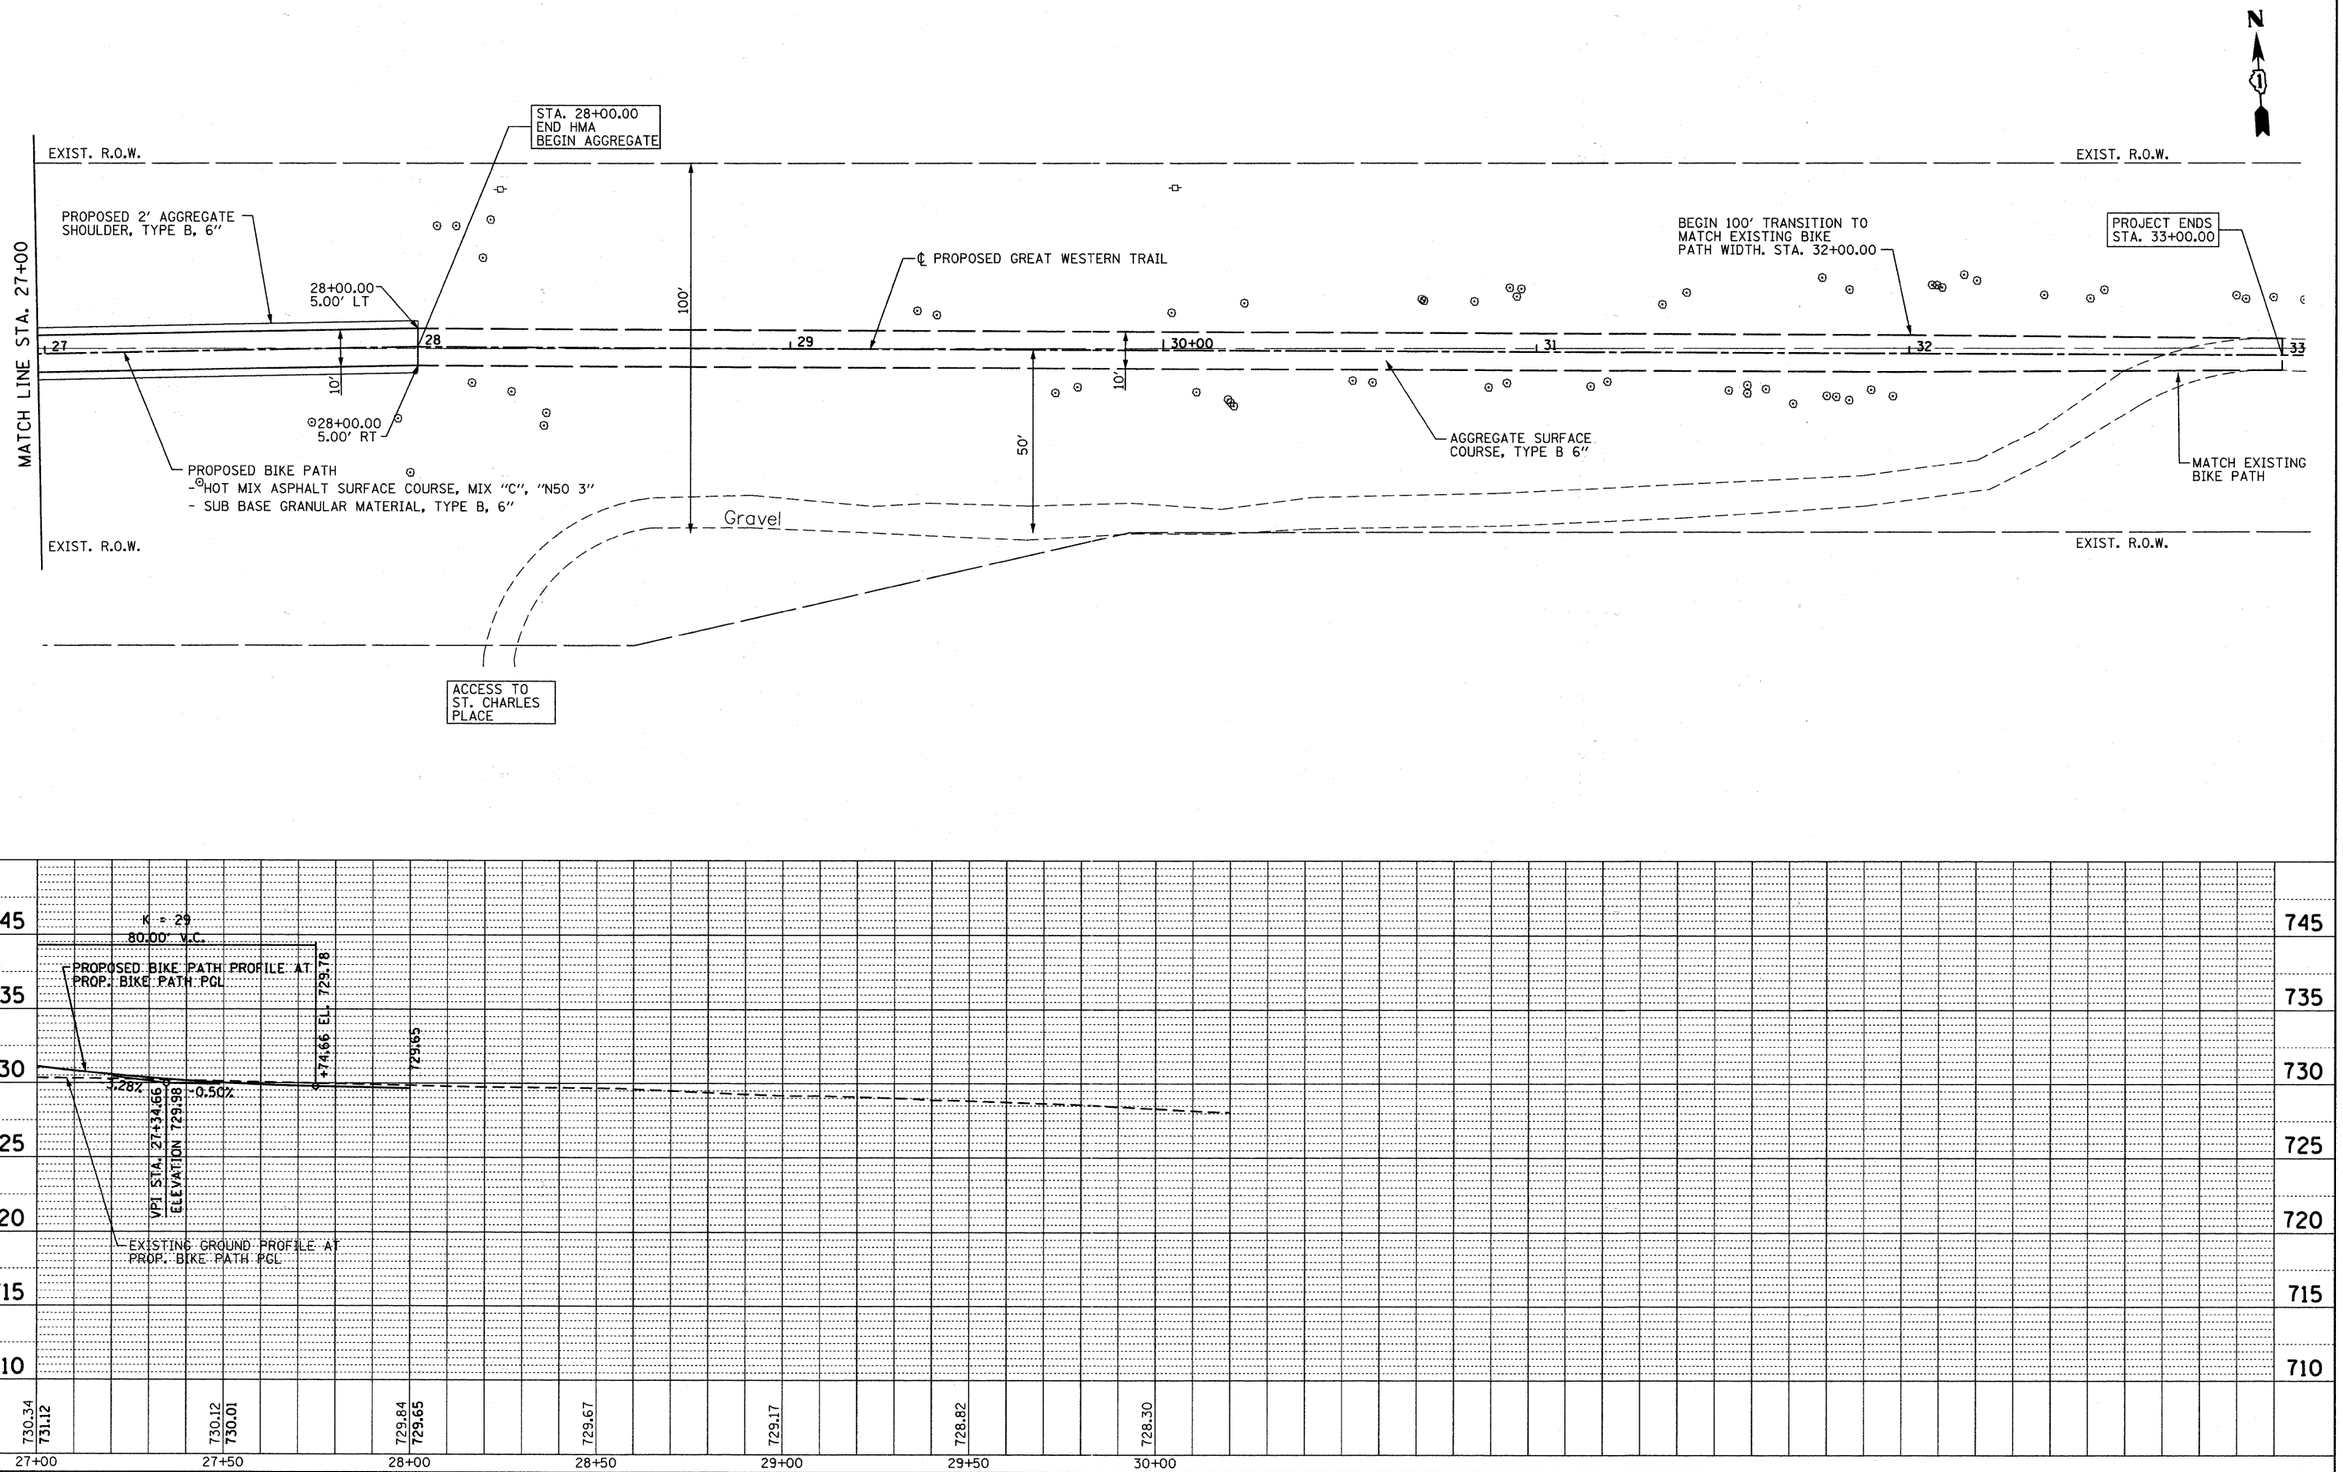

PLAN

DATE	BY	
		SURVEYED
		PLOTTED
		ALIGNMENT CHECKED
		RT. OF WAY CHECKED
		CADD FILE NAME
		NOTE BOOK
		NO.

PROFILE

DATE	BY	
		SURVEYED
		PLOTTED
		PROFILE CHECKED
		B.M. NOTED
		STRUCTURE NOTATNS CHKD
		NOTE BOOK
		NO.

FILE NAME = W:\756-804_Lombard - GWT Bridges Phase II\CADD Sheets\01756004-sht-plnprf4.dgn

Bollinger, Lach & Associates, Inc.
ITASCA, ILLINOIS

USER NAME = cesario	DESIGNED - BD	REVISED -	
	DRAWN - DC	REVISED -	
PLOT SCALE = 20.00 ' / IN.	CHECKED - BD	REVISED -	
PLOT DATE = 7/26/2011	DATE - 10/22/2010	REVISED -	

STATE OF ILLINOIS
GREAT WESTERN TRAIL

PLAN AND PROFILE
HORIZ. 1"=20'
SCALE: VERT. 1"=5' | SHEET NO. | SHEETS | STA. 27+00 | TO STA. 30+00

F.A. RTE.	SECTION	COUNTY	TOTAL SHEETS	SHEET NO.
	06-00151-00-BR	DuPAGE	201	25
		CONTRACT NO. 63568		
FED. ROAD DIST. NO. 1	ILLINOIS	FED. AID PROJECT		