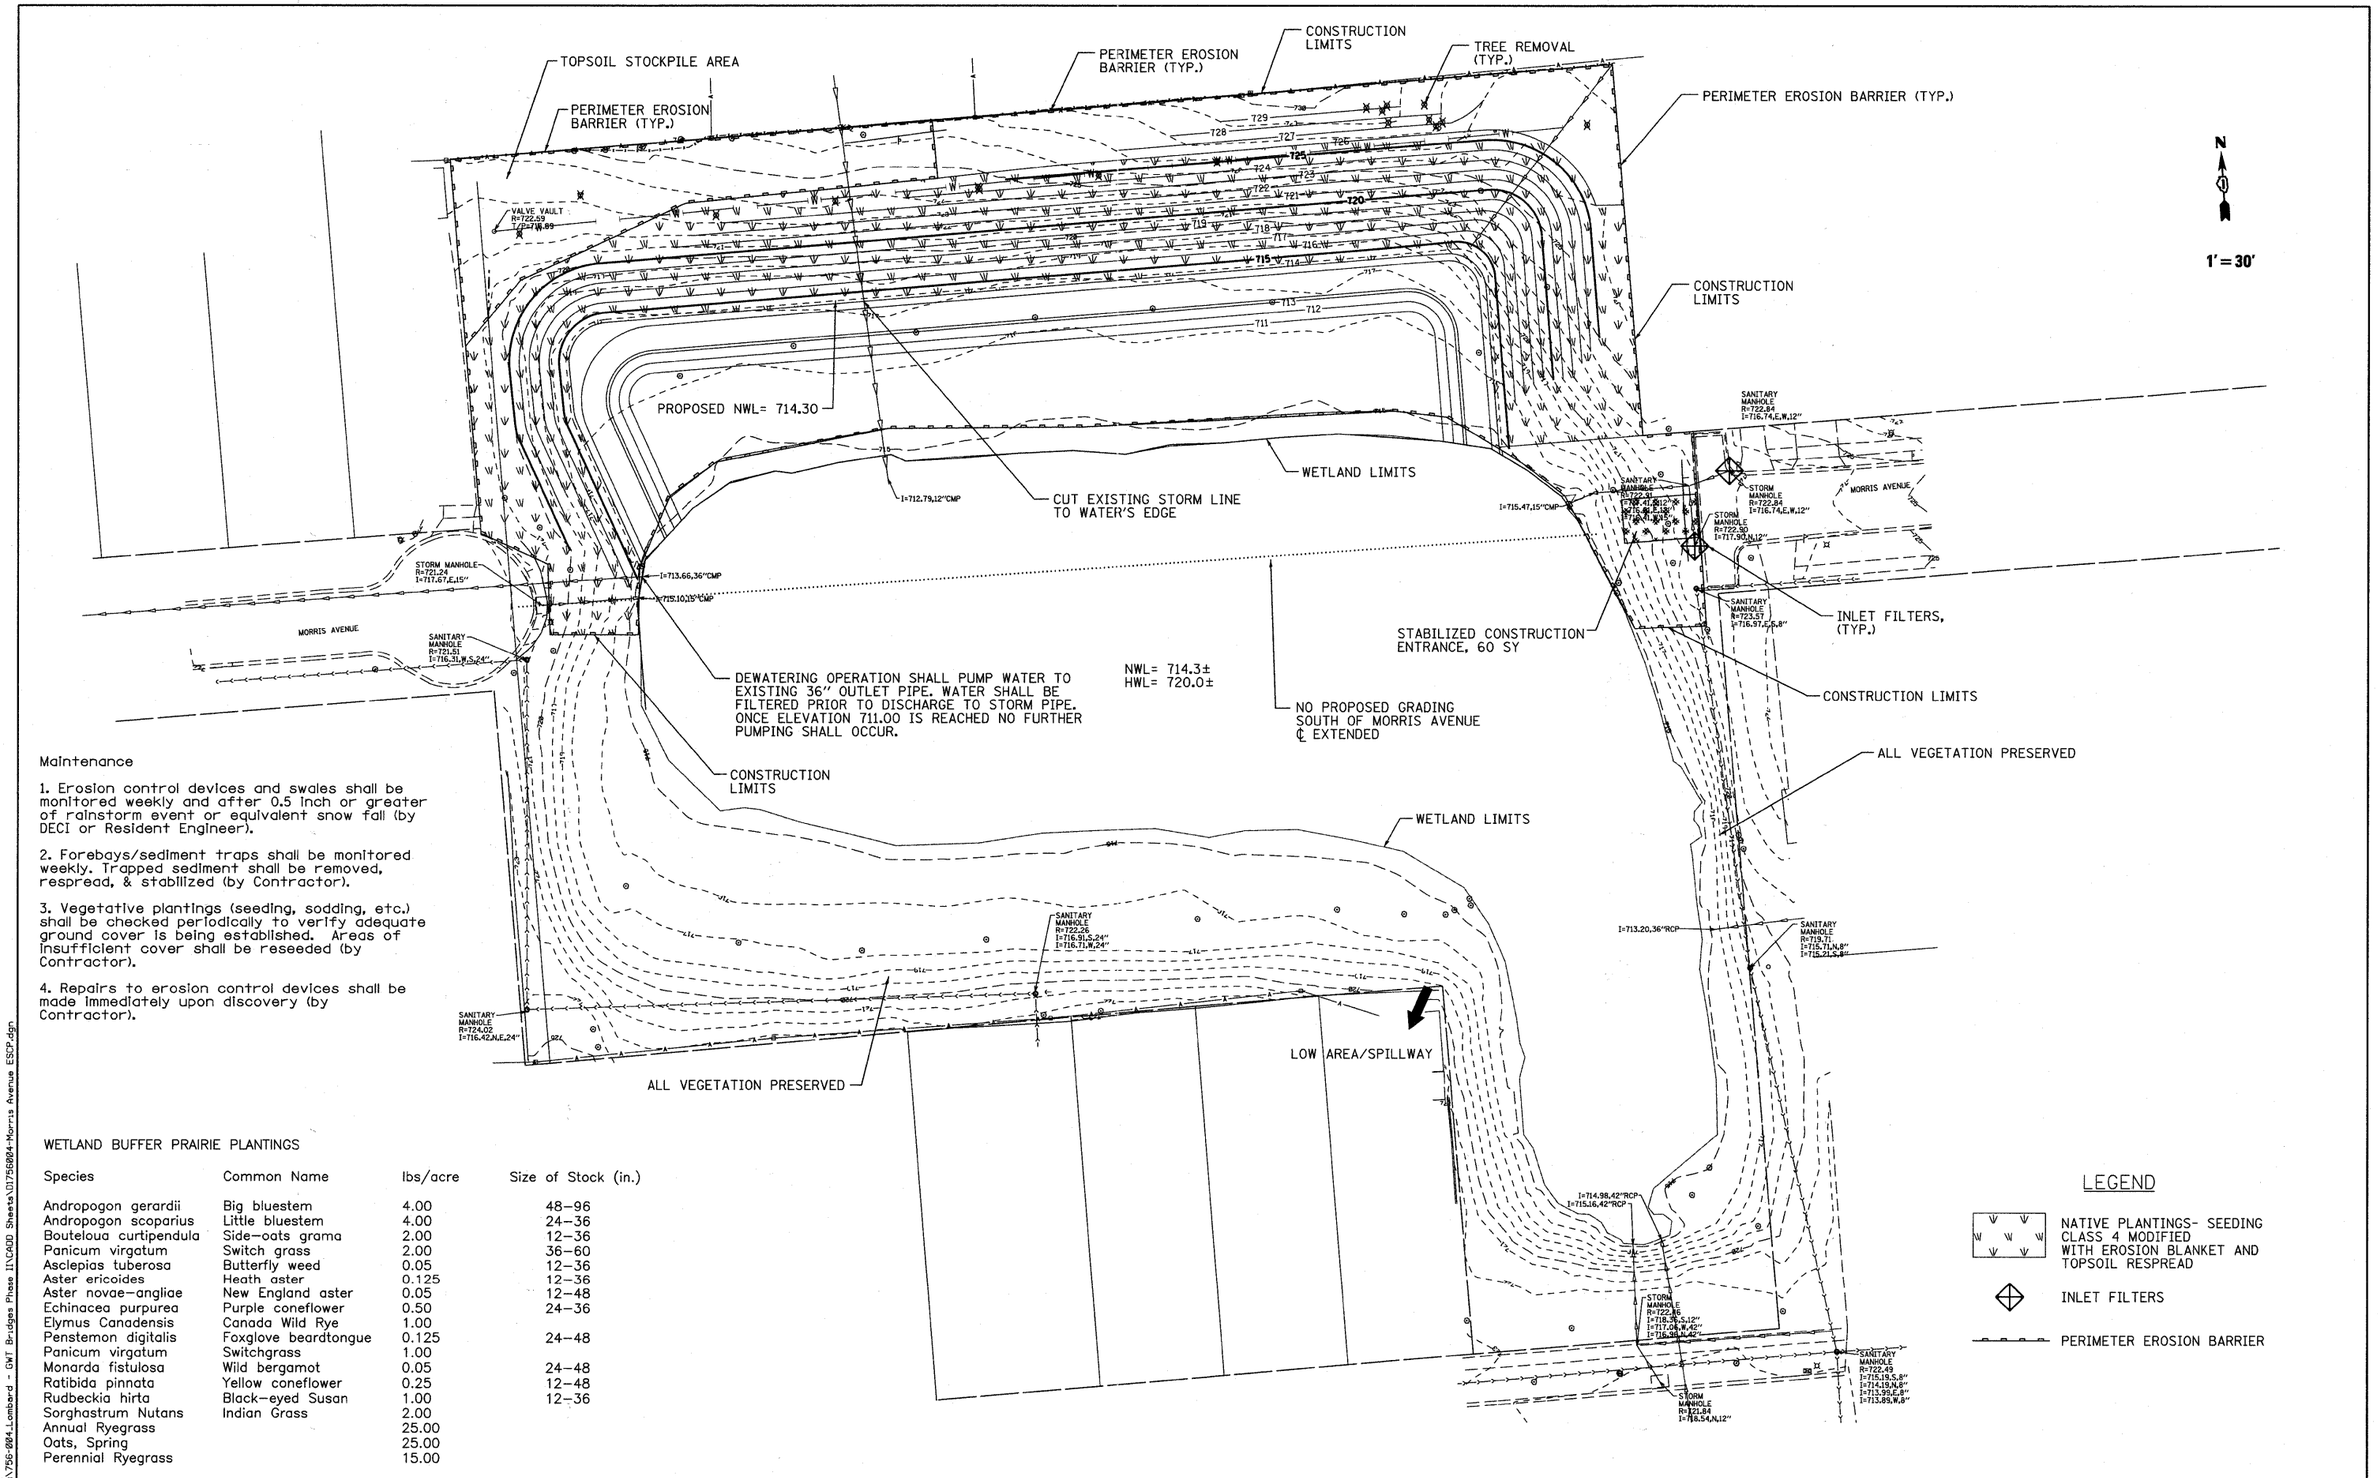

Maintenance

1. Erosion control devices and swales shall be monitored weekly and after 0.5 inch or greater of rainstorm event or equivalent snow fall (by DECI or Resident Engineer).

2. Forebays/sediment traps shall be monitored weekly. Trapped sediment shall be removed, respread, & stabilized (by Contractor).

3. Vegetative plantings (seeding, sodding, etc.) shall be checked periodically to verify adequate ground cover is being established. Areas of insufficient cover shall be reseeded (by Contractor).

4. Repairs to erosion control devices shall be made immediately upon discovery (by Contractor).

WETLAND BUFFER PRAIRIE PLANTINGS

Species	Common Name	lbs/acre	Size of Stock (in.)
Andropogon gerardii	Big bluestem	4.00	48–96
Andropogon scoparius	Little bluestem	4.00	24–36
Bouteloua curtipendula	Side–oats grama	2.00	12–36
Panicum virgatum	Switch grass	2.00	36–60
Asclepias tuberosa	Butterfly weed	0.05	12–36
Aster ericoides	Heath aster	0.125	12–36
Aster novae–angliae	New England aster	0.05	12–48
Echinacea purpurea	Purple coneflower	0.50	24–36
Elymus Canadensis	Canada Wild Rye	1.00	
Penstemon digitalis	Foxglove beardtongue	0.125	24–48
Panicum virgatum	Switchgrass	1.00	
Monarda fistulosa	Wild bergamot	0.05	24–48
Ratibida pinnata	Yellow coneflower	0.25	12–48
Rudbeckia hirta	Black–eyed Susan	1.00	12–36
Sorghastrum Nutans	Indian Grass	2.00	
Annual Ryegrass		25.00	
Oats, Spring		25.00	
Perennial Ryegrass		15.00	

LEGEND

NATIVE PLANTINGS- SEEDING CLASS 4 MODIFIED WITH EROSION BLANKET AND TOPSOIL RESPREAD

INLET FILTERS

PERIMETER EROSION BARRIER

FILE NAME = W:\756-004_Lombard - GWT Bridges Phase II\CADD Sheets\01756004-Morris Avenue ESCP.dgn

Bollinger, Lach & Associates, Inc.
ITASCA, ILLINOIS

USER NAME = daly	DESIGNED - BD	REVISED -	
	DRAWN - DC	REVISED -	
PLOT SCALE = 30.0000 ' / IN.	CHECKED - BD	REVISED -	
PLOT DATE = 7/22/2011	DATE -	REVISED -	

STATE OF ILLINOIS
GREAT WESTERN TRAIL

MORRIS AVENUE POND BORROW AREA
EROSION CONTROL & LANDSCAPE PLAN

SCALE: 1"=30' | SHEET NO. | SHEETS | STA. | TO STA.

F.A. RTE.	SECTION	COUNTY	TOTAL SHEETS	SHEET NO.
	06-00151-00-BR	DuPAGE	201	36
		CONTRACT NO. 63568		
	ILLINOIS	FED. AID PROJECT		