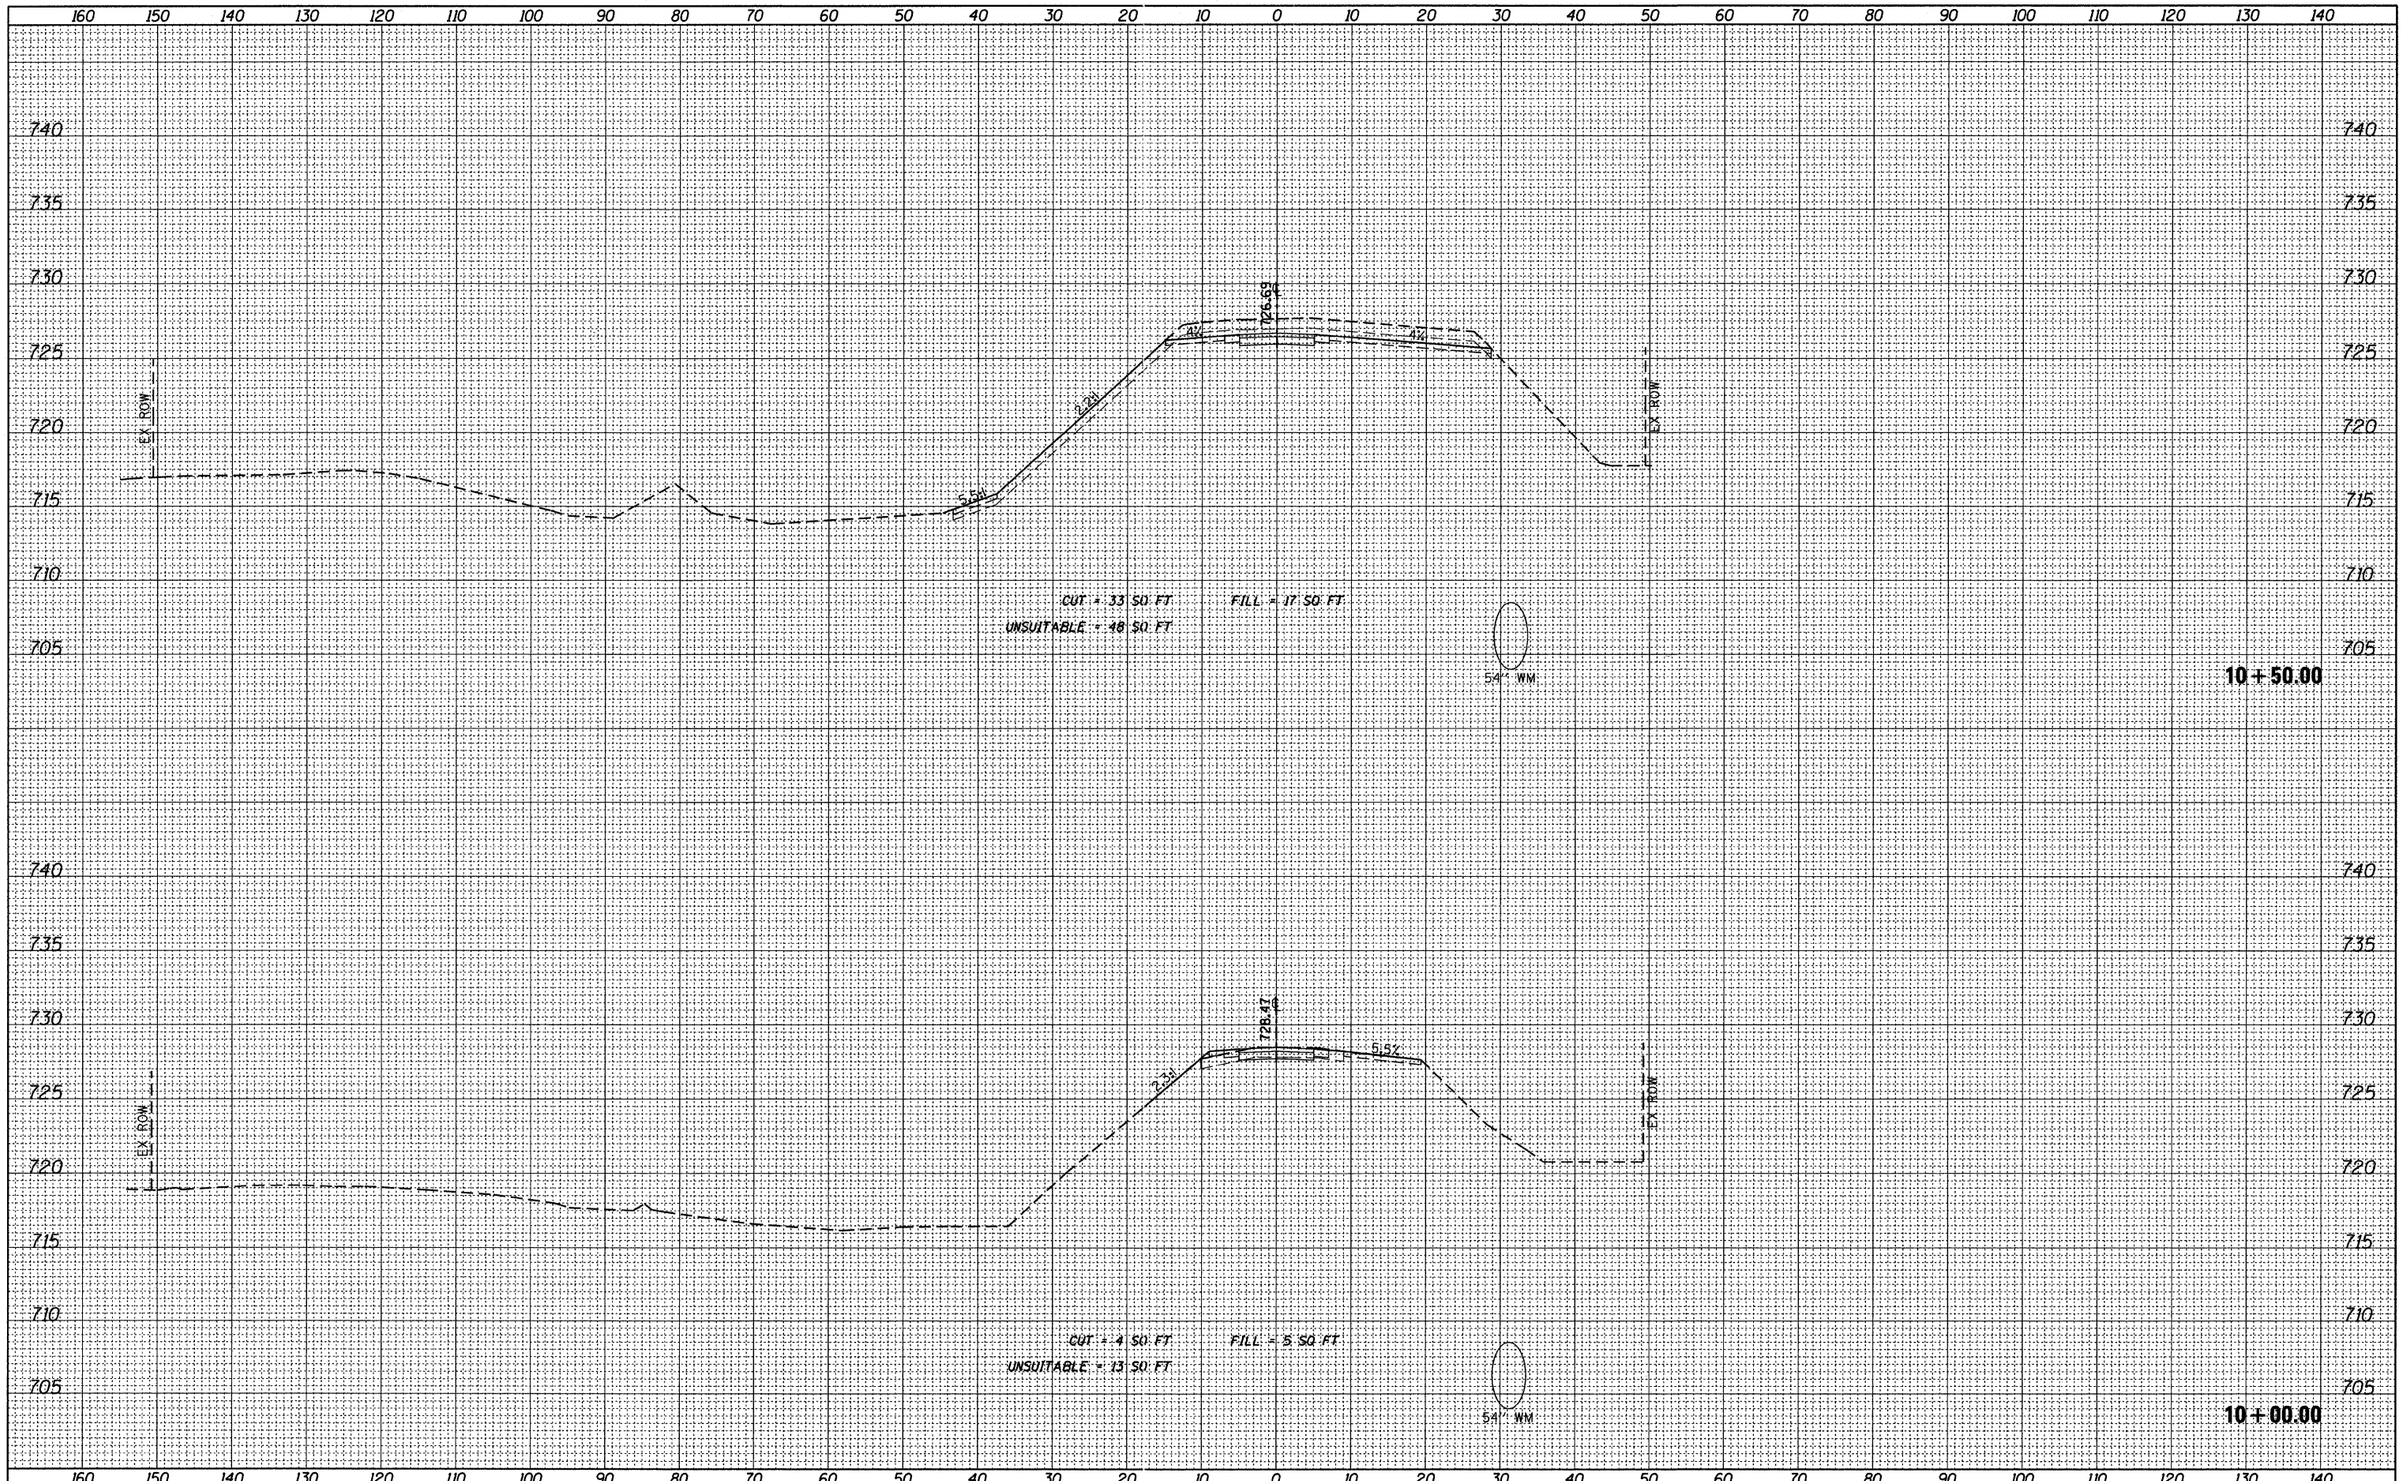

FINAL SURVEY — NOTE BOOK — NO.

ORIGINAL SURVEY — NOTE BOOK — NO.

	BY	DATE
SURVEYED		
PLOTTED		
TEMPLATE		
AREAS		
AREAS CHECKED		

FILE NAME = W:\756-004_Lombard - GWT Bridges Phase II\CADD	USER NAME = daly	DESIGNED - JPS	REVISED -
	Sheets\D1756004-sht-xsec.dgn	DRAWN - JPS	REVISED -
	PLOT SCALE = 10.0000 ' / IN.	CHECKED - BD	REVISED -
	PLOT DATE = 7/22/2011	DATE -	REVISED -

STATE OF ILLINOIS
GREAT WESTERN TRAIL

GREAT WESTERN TRAIL
CROSS SECTIONS

1"=10' HORIZ.
SCALE: 1'=5' VERT. | SHEET NO. 1 OF 51 SHEETS | STA. 10+00.00 | TO STA. 10+50.00

F.A. RTE.	SECTION	COUNTY	TOTAL SHEETS	SHEET NO.
	06-00151-00-BR	DuPAGE	201	151
		CONTRACT NO. 63568		
	ILLINOIS FED. AID PROJECT			