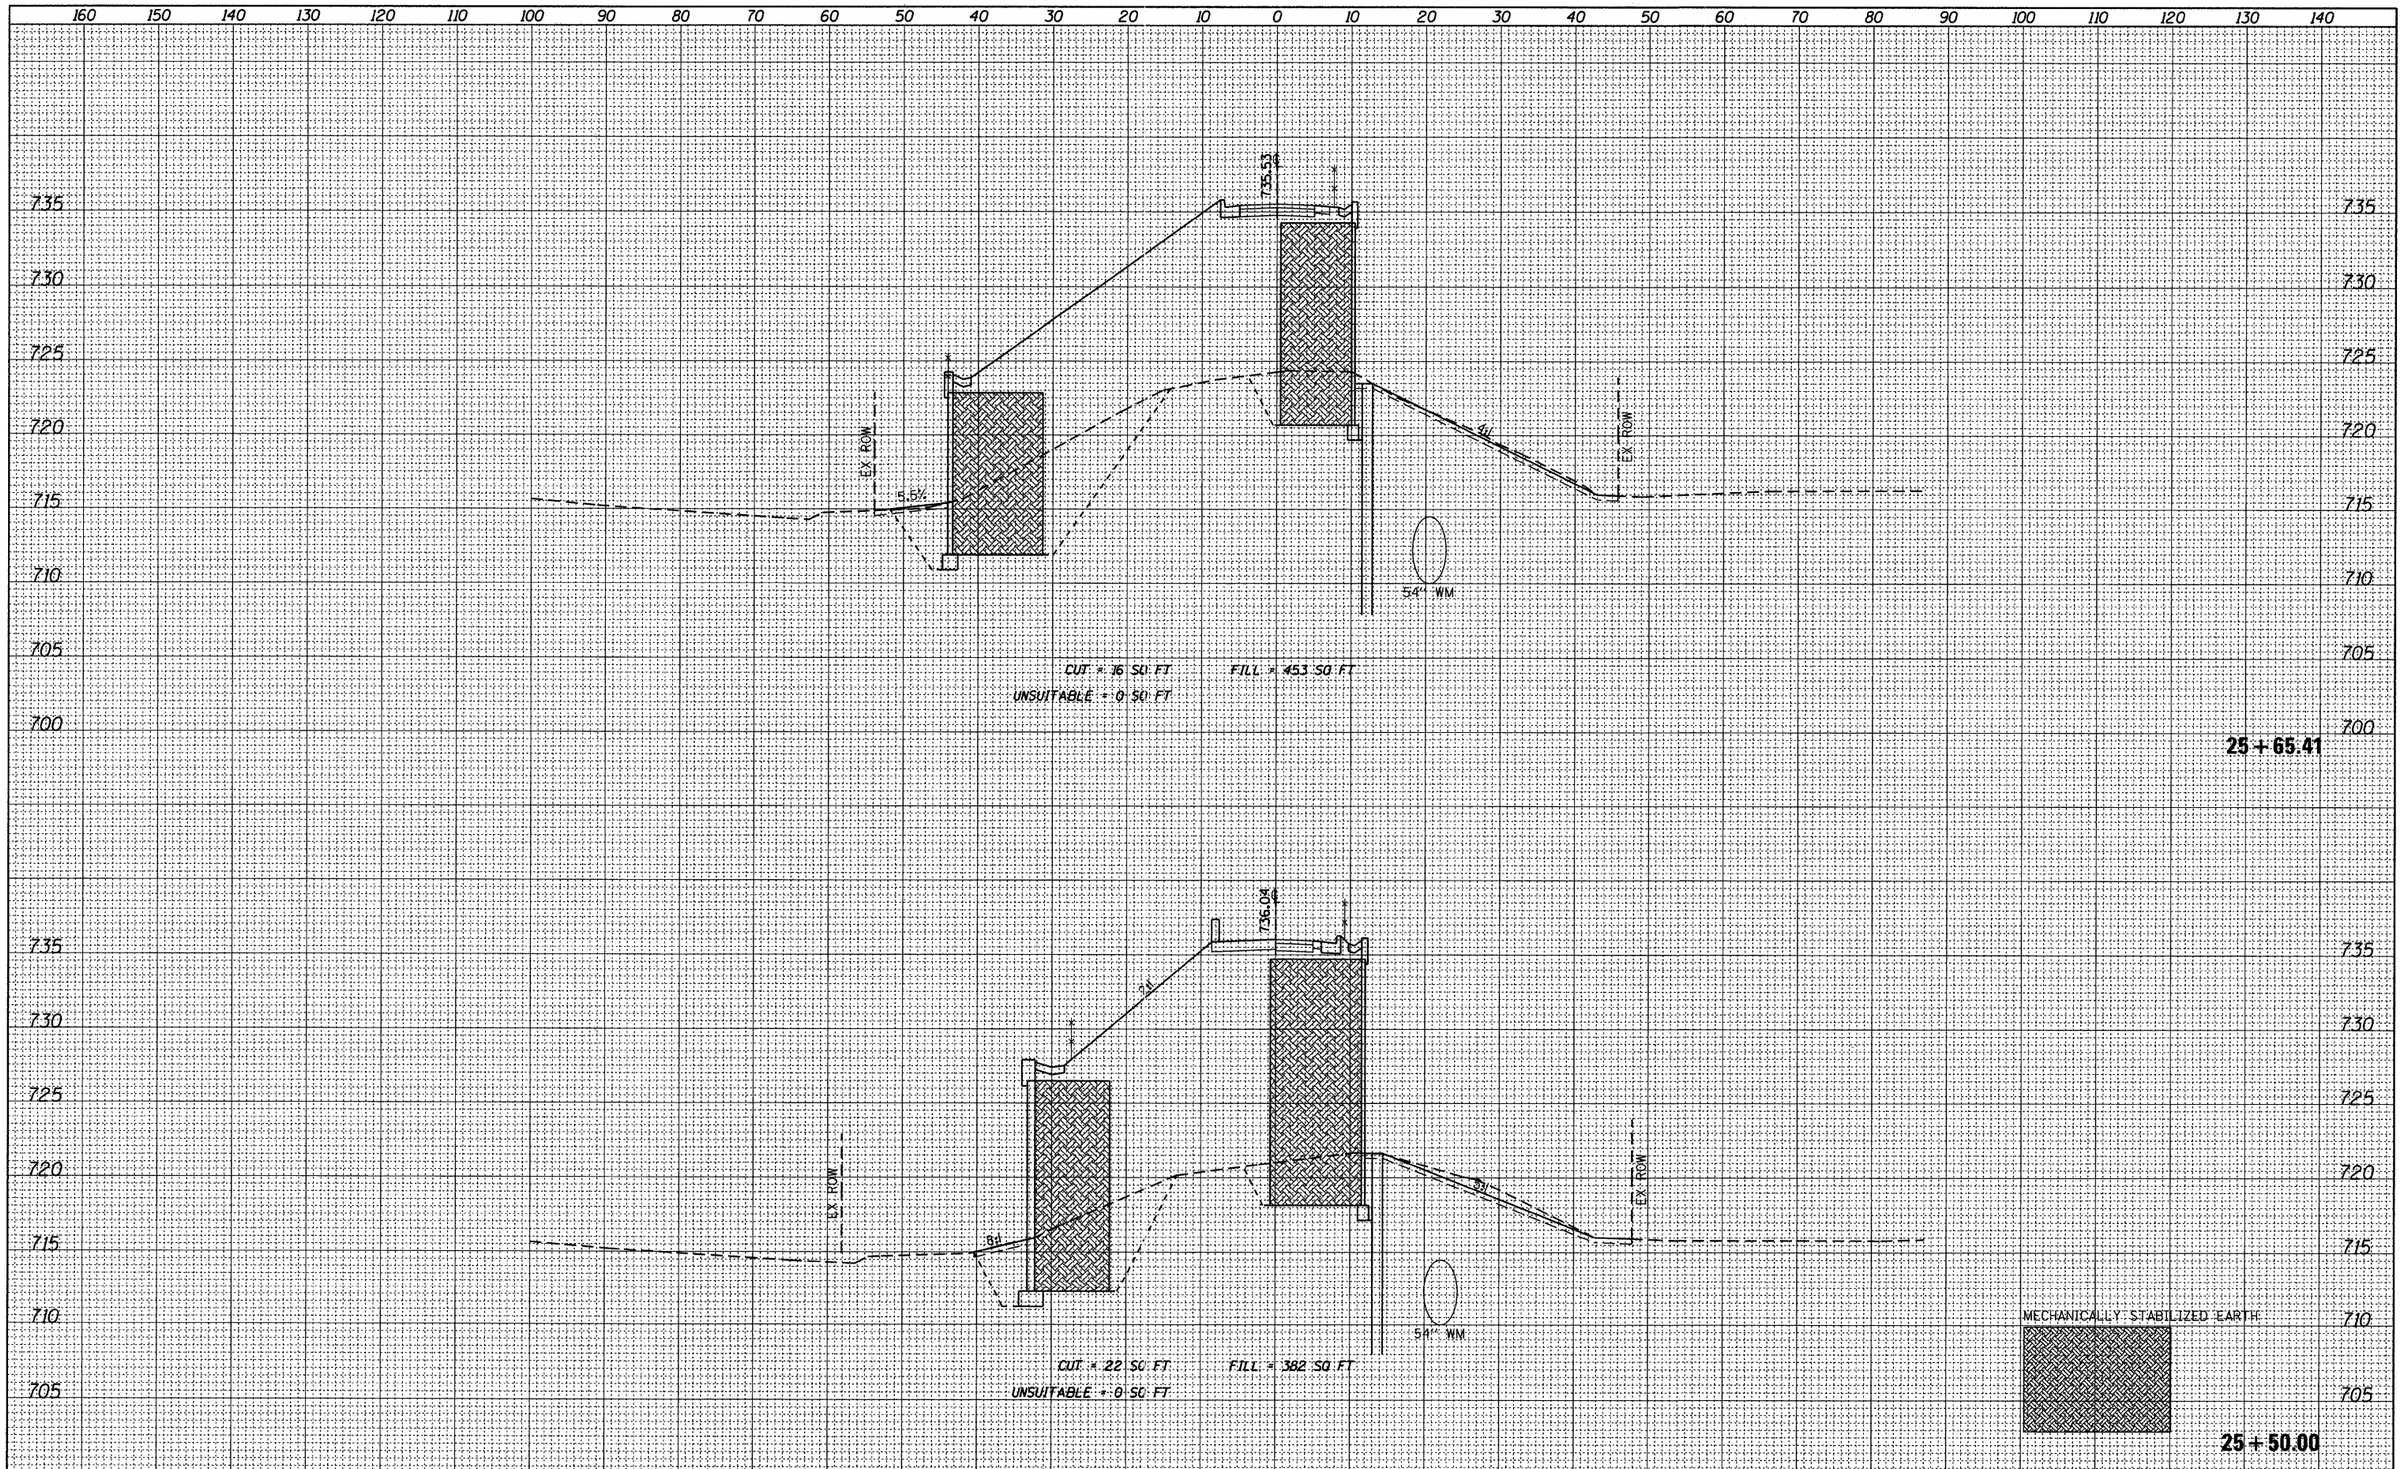


| FINAL SURVEY | BY | DATE |
|---|---|---|
| SURVEYED | | |
| PLOTTED | | |
| TEMPLATE | | |
| AREAS | | |
| AREAS CHECKED | | |
| NOTE BOOK | | |
| NO. | | |

| ORIGINAL SURVEY | BY | DATE |
|---|---|---|
| SURVEYED | | |
| PLOTTED | | |
| TEMPLATE | | |
| AREAS | | |
| AREAS CHECKED | | |
| NOTE BOOK | | |
| NO. | | |

| | | | |
|---|---|---|---|
| FILE NAME = W:\756-004_Lombard - GWT Bridges Phase II\CADD | USER NAME = daly | DESIGNED - JPS | REVISED - |
| | Sheets\D1756004-sht-xsec.dgn | DRAWN - JPS | REVISED - |
| | PLOT SCALE = 10.0000 ' / IN. | CHECKED - BD | REVISED - |
| | PLOT DATE = 7/22/2011 | DATE - | REVISED - |

**STATE OF ILLINOIS**
**GREAT WESTERN TRAIL**

**GREAT WESTERN TRAIL**
**CROSS SECTIONS**

1"=10' HORIZ.
SCALE: 1"=5' VERT. | SHEET NO. 42 OF 51 SHEETS | STA. 25+50.00 TO STA. 25+65.41

| F.A. RTE. | SECTION | COUNTY | TOTAL SHEETS | SHEET NO. |
|---|---|---|---|---|
| | 06-00151-00-BR | DuPAGE | 201 | 192 |
| | | CONTRACT NO. 63568 | | |
| | | ILLINOIS FED. AID PROJECT | | |