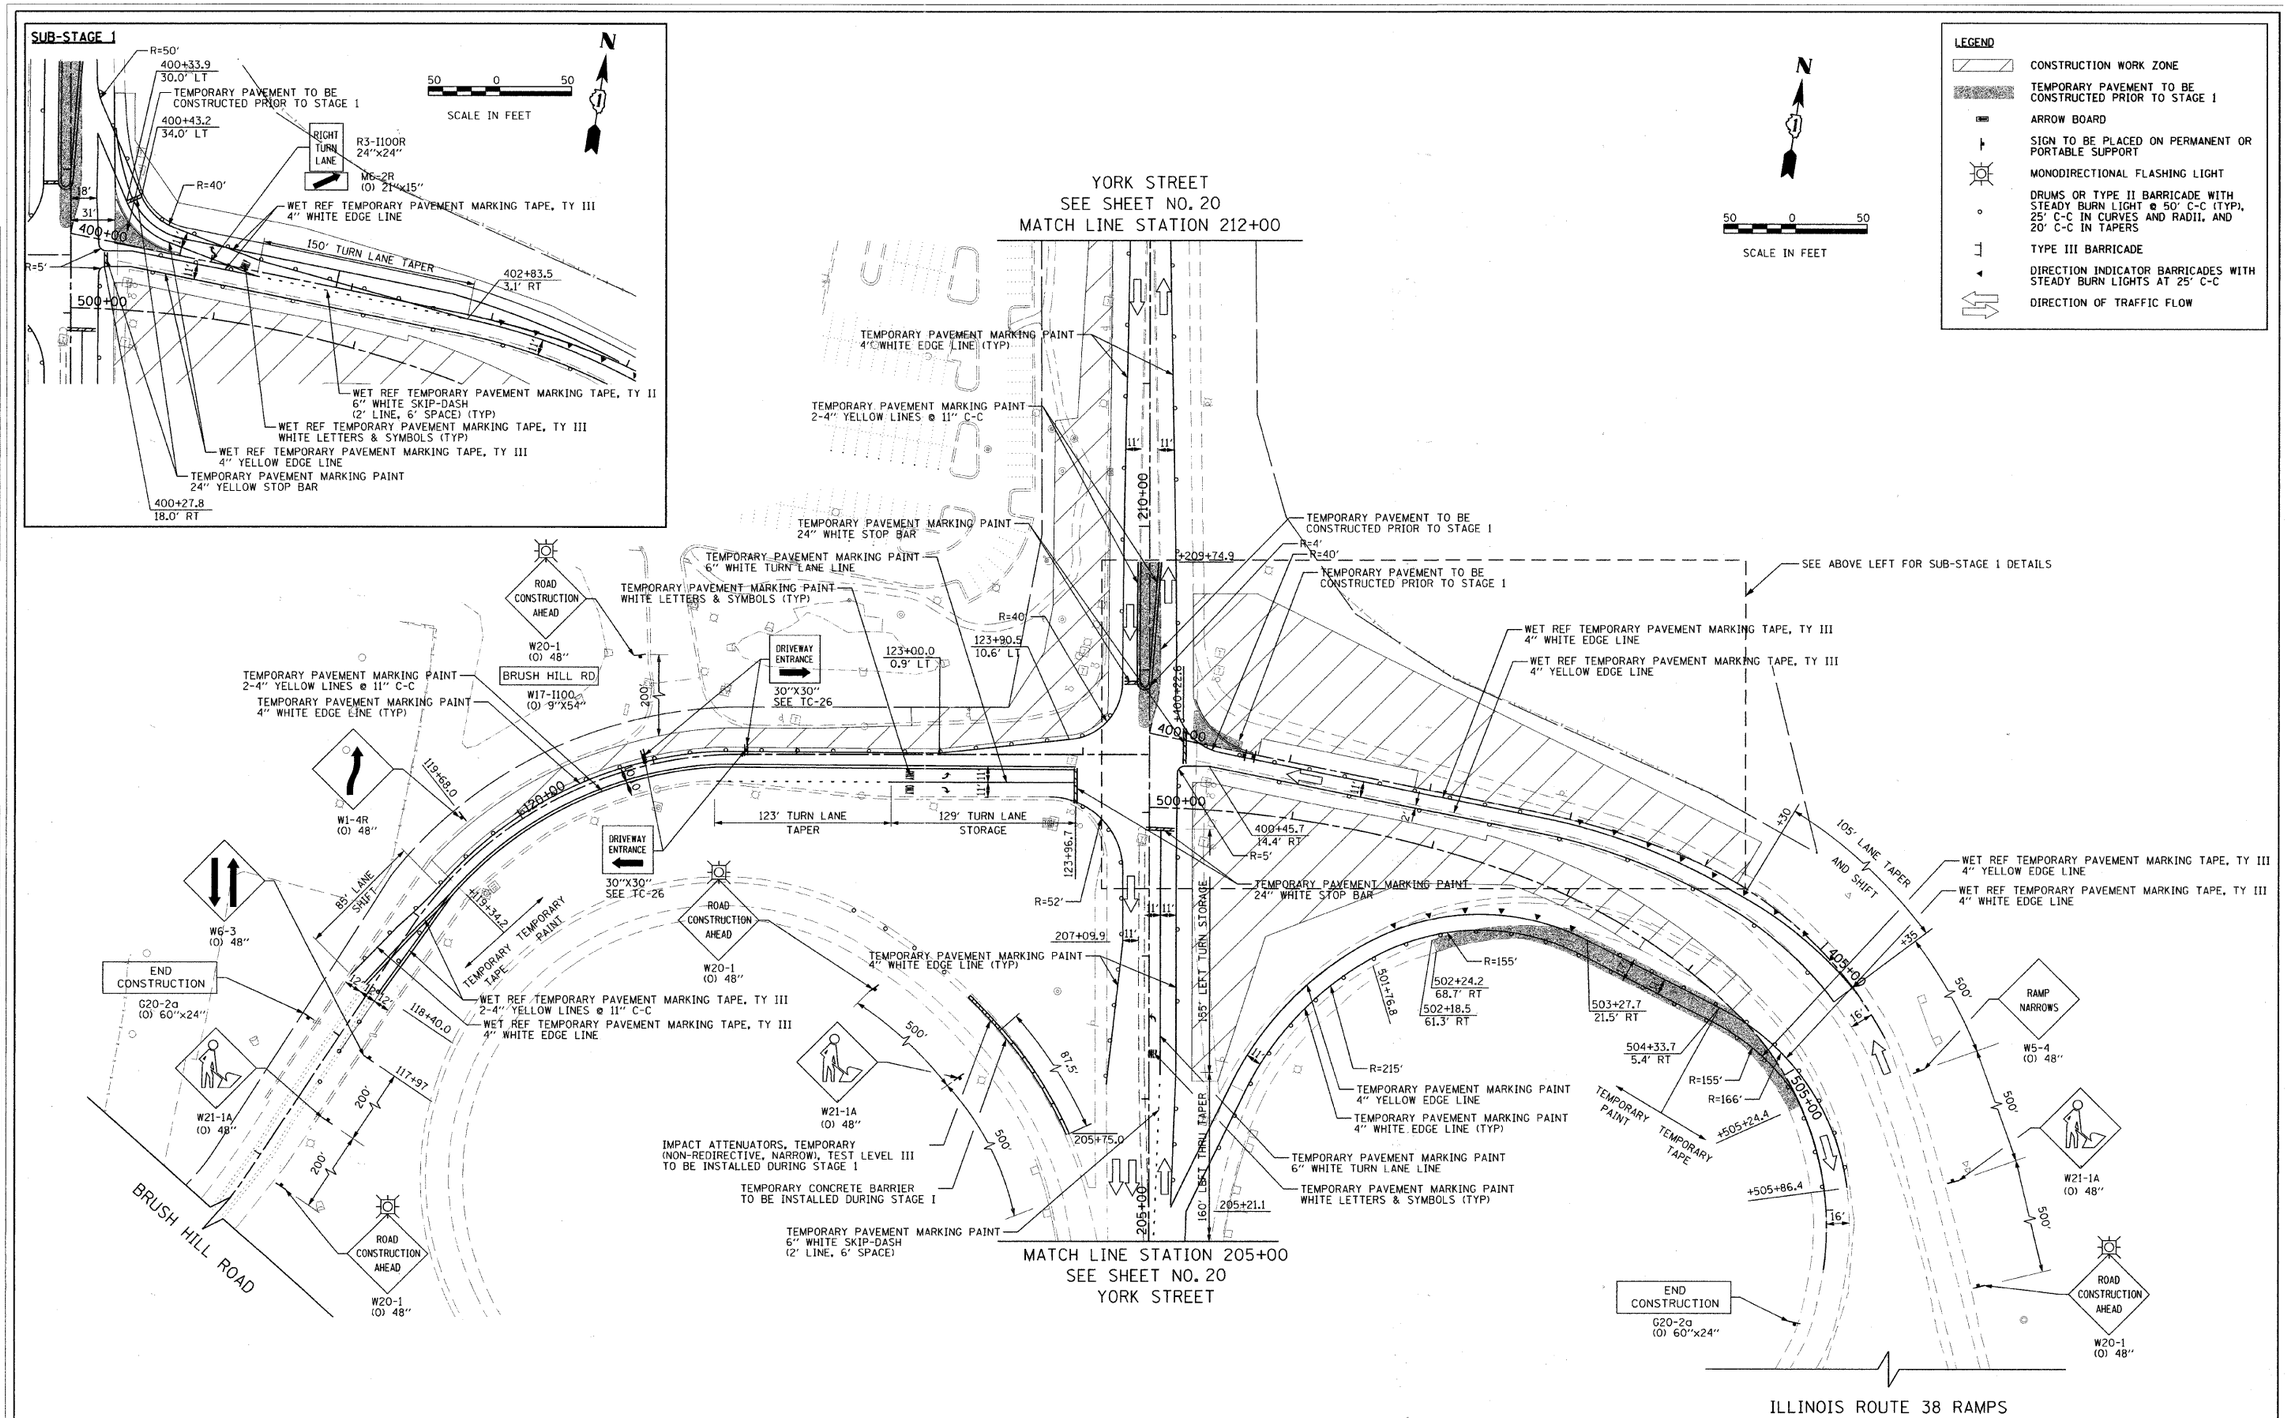

PLAN		BY	DATE
SURVEYED			
PLOTTED			
ALIGNMENT CHECKED			
NOTE BOOK			
NO.			

PROFILE		BY	DATE
SURVEYED			
PLOTTED			
GRADES CHECKED			
NOTE BOOK			
NO.	STRUCTURE NOTATIONS CHKD		

FILE NAME = g:\ch08\0007\road\phase 2\sheets\D1X0007-MOTSheet1-1.dgn	USER NAME = jmgolemba	DESIGNED - TKH	REVISED -
		DRAWN - TKH	REVISED -
	PLOT SCALE = 50.0000 ' / IN.	CHECKED - JMG	REVISED -
	PLOT DATE = 8/4/2011	DATE - 7/4/2011	REVISED -

STATE OF ILLINOIS
DEPARTMENT OF TRANSPORTATION

SUGGESTED CONSTRUCTION PROCEDURES AND TRAFFIC CONTROL
YORK STREET AT ILLINOIS RTE 38 RAMPS/BRUSH HILL ROAD – STAGE 1

SCALE: 1"=50' | SHEET NO. 19 OF 85 SHEETS | STA. 118+00 TO STA. 506+00

F.A.U. RTE.	SECTION	COUNTY	TOTAL SHEETS	SHEET NO.
2678	09-00171-00-CH	DUPAGE	85	19

CONTRACT NO. 63610

FED. ROAD DIST. NO. 7 | ILLINOIS | FED. AID PROJECT