| PLAN | BY | DATE |
|---|---|---|
| SURVEYED | | |
| PLOTTED | | |
| LEVELS CHECKED | | |
| NOTE BOOK | | |
| NO. | | |

| PROFILE | BY | DATE |
|---|---|---|
| SURVEYED | | |
| PLOTTED | | |
| LEVELS CHECKED | | |
| NOTE BOOK | | |
| NO. | | |

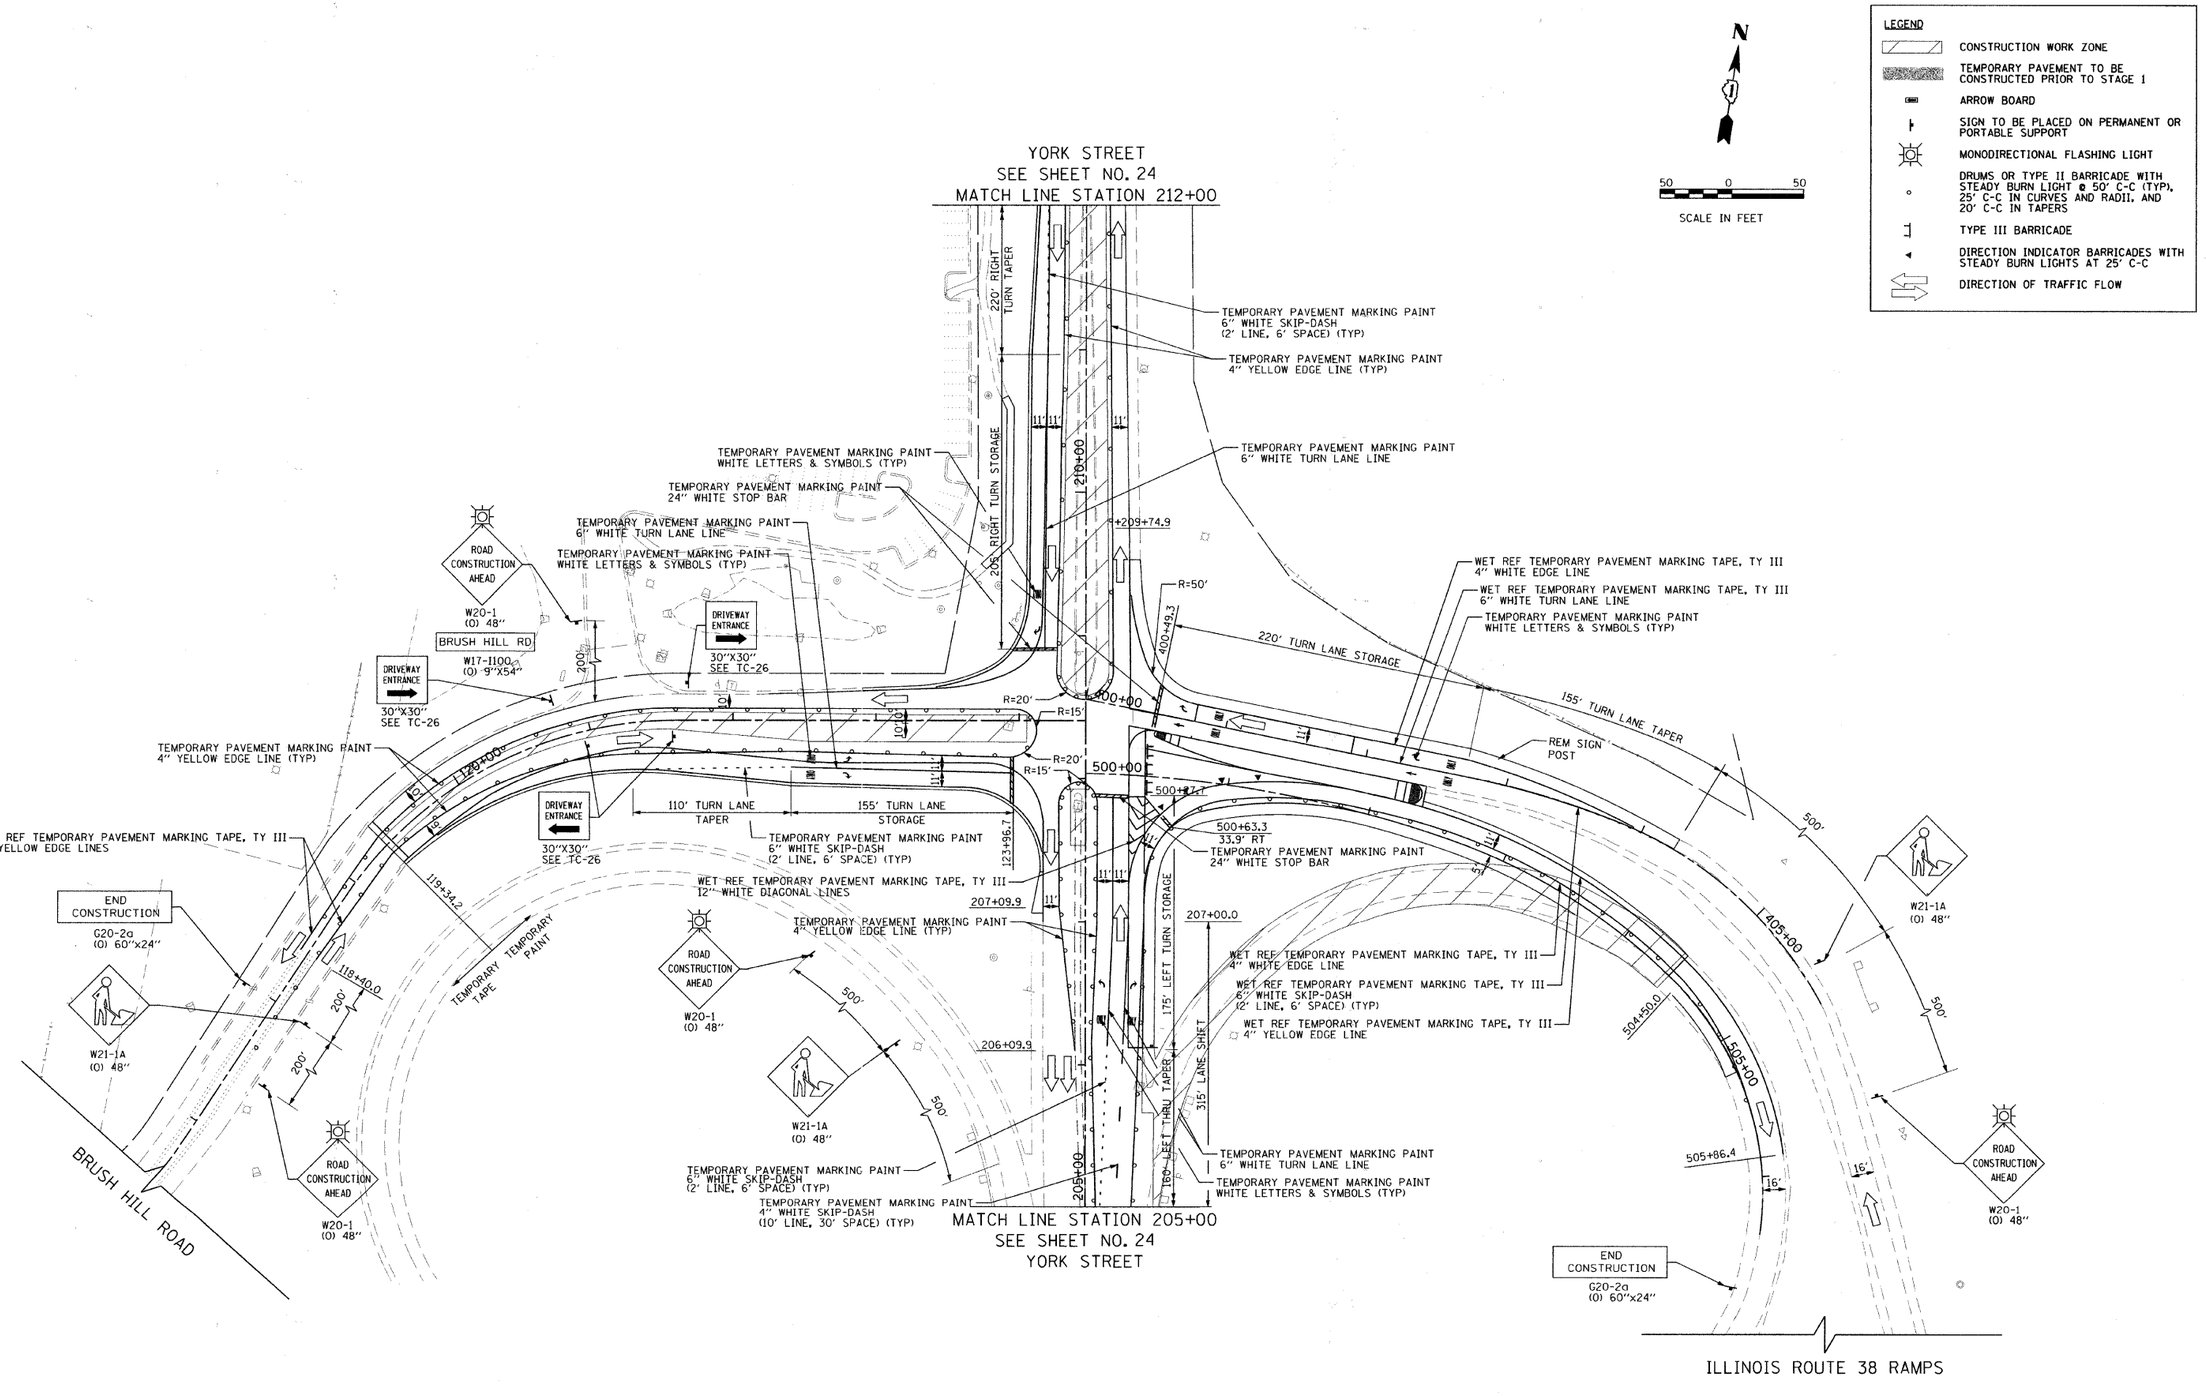


| FILE NAME = | USER NAME = | DESIGNED - | REVISED - |
|---|---|---|---|
| g:\ch08\0007\road\phase 2\sheets\DIX0007-MOTSheet3-1.dgn | jmgolemba | TKH | |
| | DRAWN - | TKH | |
| | PLOT SCALE = 50.0000 ' / IN. | CHECKED - | JMG |
| | PLOT DATE = 8/4/2011 | DATE - | 7/4/2011 |

**STATE OF ILLINOIS**
**DEPARTMENT OF TRANSPORTATION**

**SUGGESTED CONSTRUCTION PROCEDURES AND TRAFFIC CONTROL**
**YORK STREET AT ILLINOIS RTE 38 RAMPS/BRUSH HILL ROAD – STAGE 3**

SCALE: 1"=50' | SHEET NO. 23 OF 85 SHEETS | STA. 118+00 TO STA. 506+00

| F.A.U. RTE. | SECTION | COUNTY | TOTAL SHEETS | SHEET NO. |
|---|---|---|---|---|
| 2678 | 09-00171-00-CH | DUPAGE | 85 | 23 |
| | | CONTRACT NO. 63610 | | |
| FED. ROAD DIST. NO. 7 | ILLINOIS | FED. AID PROJECT | | |