FINAL SURVEY	NOTE BOOK	NO.
SURVEYED	BY	DATE
PLOTTED		
TEMPLATE		
AREAS		
AREAS CHECKED		

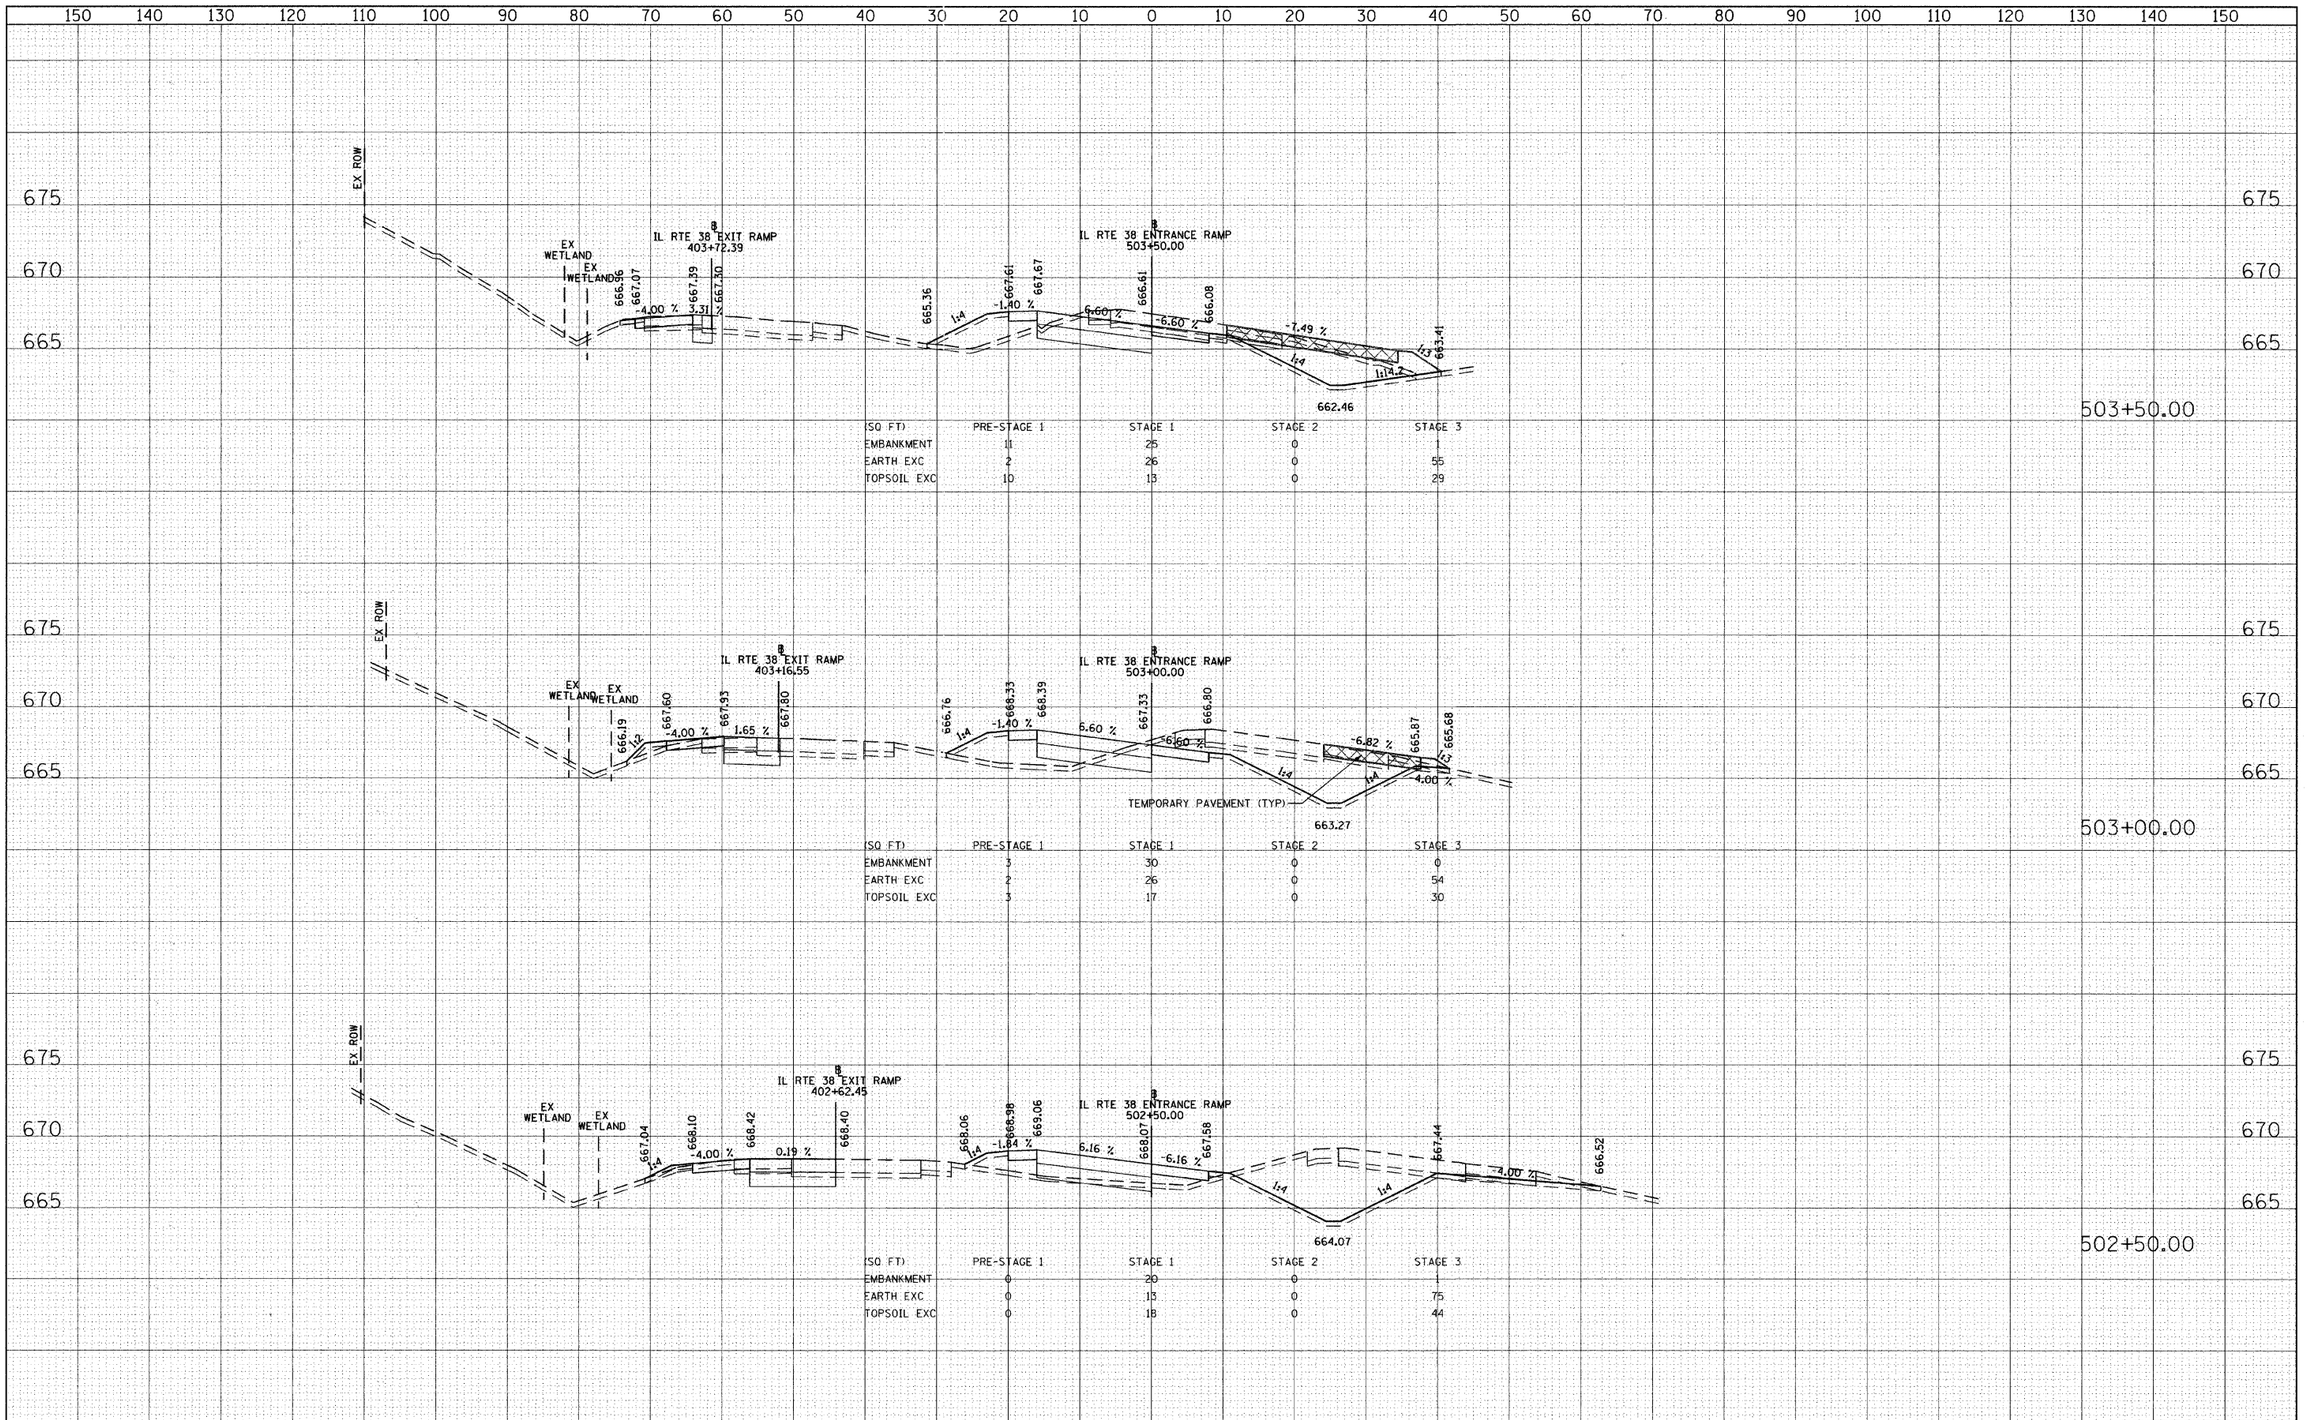

ORIGINAL SURVEY	NOTE BOOK	NO.
SURVEYED	BY	DATE
PLOTTED		
TEMPLATE		
AREAS		
AREAS CHECKED		

FILE NAME = gt\ch08\0007\road\phase 2\sheets\DIX0007-XSSheet_Ramps.dgn	USER NAME = jmgolamba	DESIGNED - TKH	REVISED -
		DRAWN - TKH	REVISED -
	PLOT SCALE = 10.0000 ' / IN.	CHECKED - JMG	REVISED -
	PLOT DATE = 8/4/2011	DATE - 7/4/2011	REVISED -

STATE OF ILLINOIS
DEPARTMENT OF TRANSPORTATION

PROPOSED CROSS SECTIONS
ILLINOIS ROUTE 38 RAMPS

SCALE: HORIZ: 1"=10' VERT: 1"=5' | SHEET NO. 84 OF 85 SHEETS | STA. 502+50.00 TO STA. 503+50.00

F.A.U. RTE.	SECTION	COUNTY	TOTAL SHEETS	SHEET NO.
2678	09-00171-00-CH	DUPAGE	85	84
		CONTRACT NO. 63610		
	ILLINOIS FED. AID PROJECT			