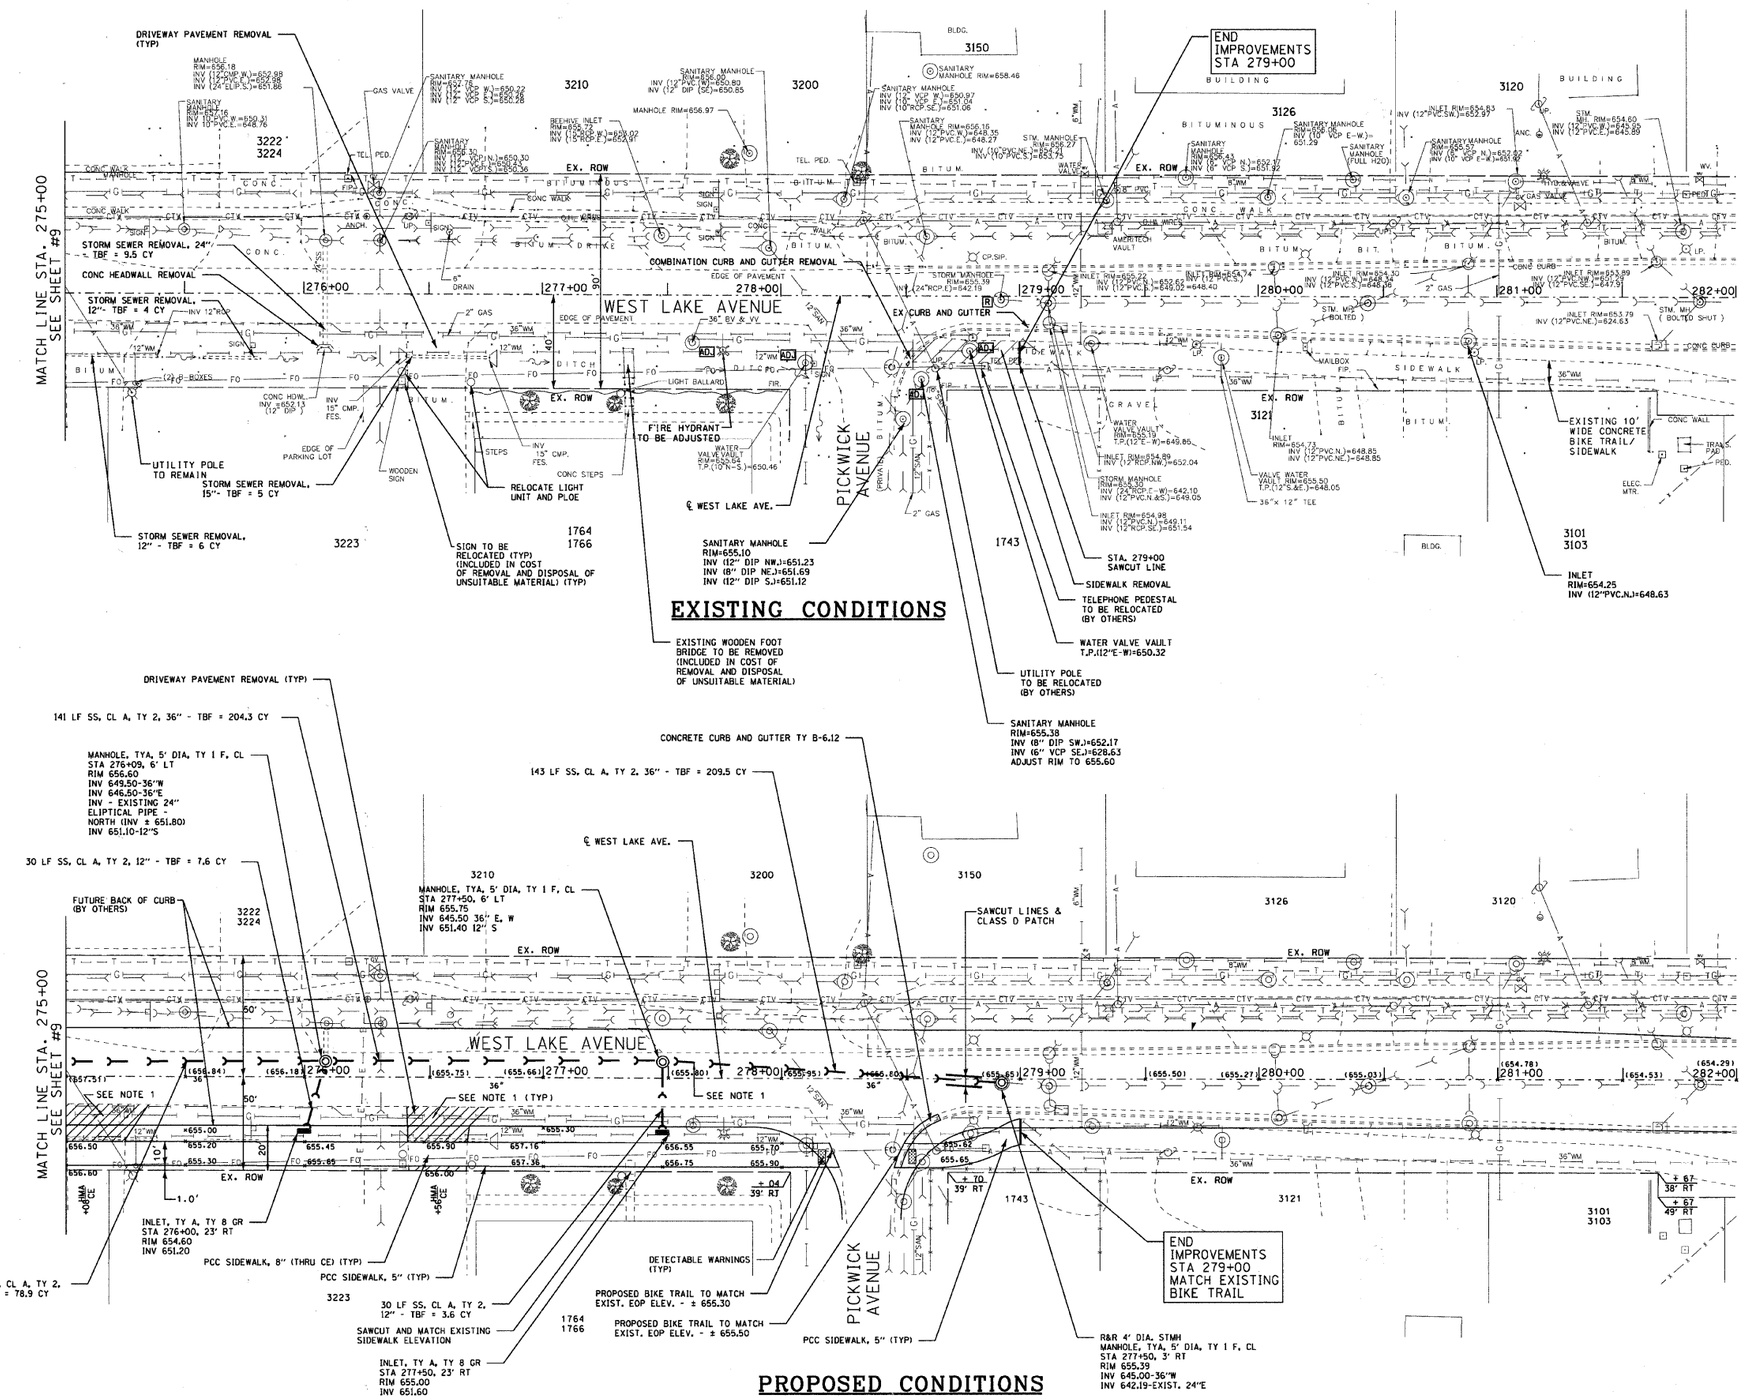

EXISTING CONDITIONS

NOTES:

1. EXISTING HMA DRIVEWAY TO BE RESTORED WITH HMA BASE COURSE, 6" & 2" HMA SURFACE COURSE, MIX C, N50.

PROPOSED CONDITIONS

CAPITAL PROJECTS DEPARTMENT

DISCLAIMER

The attached files contain information for the exclusive use of the individual or entity to whom they are addressed and may contain information that is proprietary, privileged, confidential and/or exempt from disclosure. The addressee must protect any and all proprietary, privileged, confidential and/or exempt information from disclosure. Any unauthorized use, misuse or sharing of data is a violation of applicable copyright laws. The Village makes no warranty or other representation regarding the use of the attached files for any purpose other than that for which they are originally transmitted.

CALL JULIE TOLL FREE 1-800-892-0123

Joint Utility Locating Information for Excavators Call 48 hours before you dig (Excluding Sat., Sun. & Holidays)

WEST LAKE AVENUE

CENTENNIAL BIKE TRAIL - SEGMENT #1

SITE PLAN - EXISTING & PROPOSED CONDITIONS

STA. 275+00 TO STA. 281+10

REVISIONS

NO.	DATE	DESCRIPTION
1	4-18-11	PER IDOT COMMENTS
2	6-28-11	PER IDOT COMMENTS

DESIGNED BY: E.L.	F.A.U RTE.	SECTION	COUNTY	TOTAL SHEETS	SHEET NO.
DATE: 11-10-2010					
DRAWN BY: Z.S.	1284	07-00164-01-RS	COOK	34	10
DATE: 11-10-2010	JOB. NO: C-91-275-11		FED. AID PROJECT: TE-00D1 (841)		
CHECKED BY: E.L.					
DATE: 2-24-2011	FED. ROAD DIST. NO. 1		ILLINOIS	CONTRACT NO. 63612	

COPYRIGHT © 2011 BY BAXTER & WOODMAN, INC. 5181 W. 61st PLACE, CHICAGO, ILLINOIS 60638 PH: (708) 728-8000 FAX: (708) 728-8004