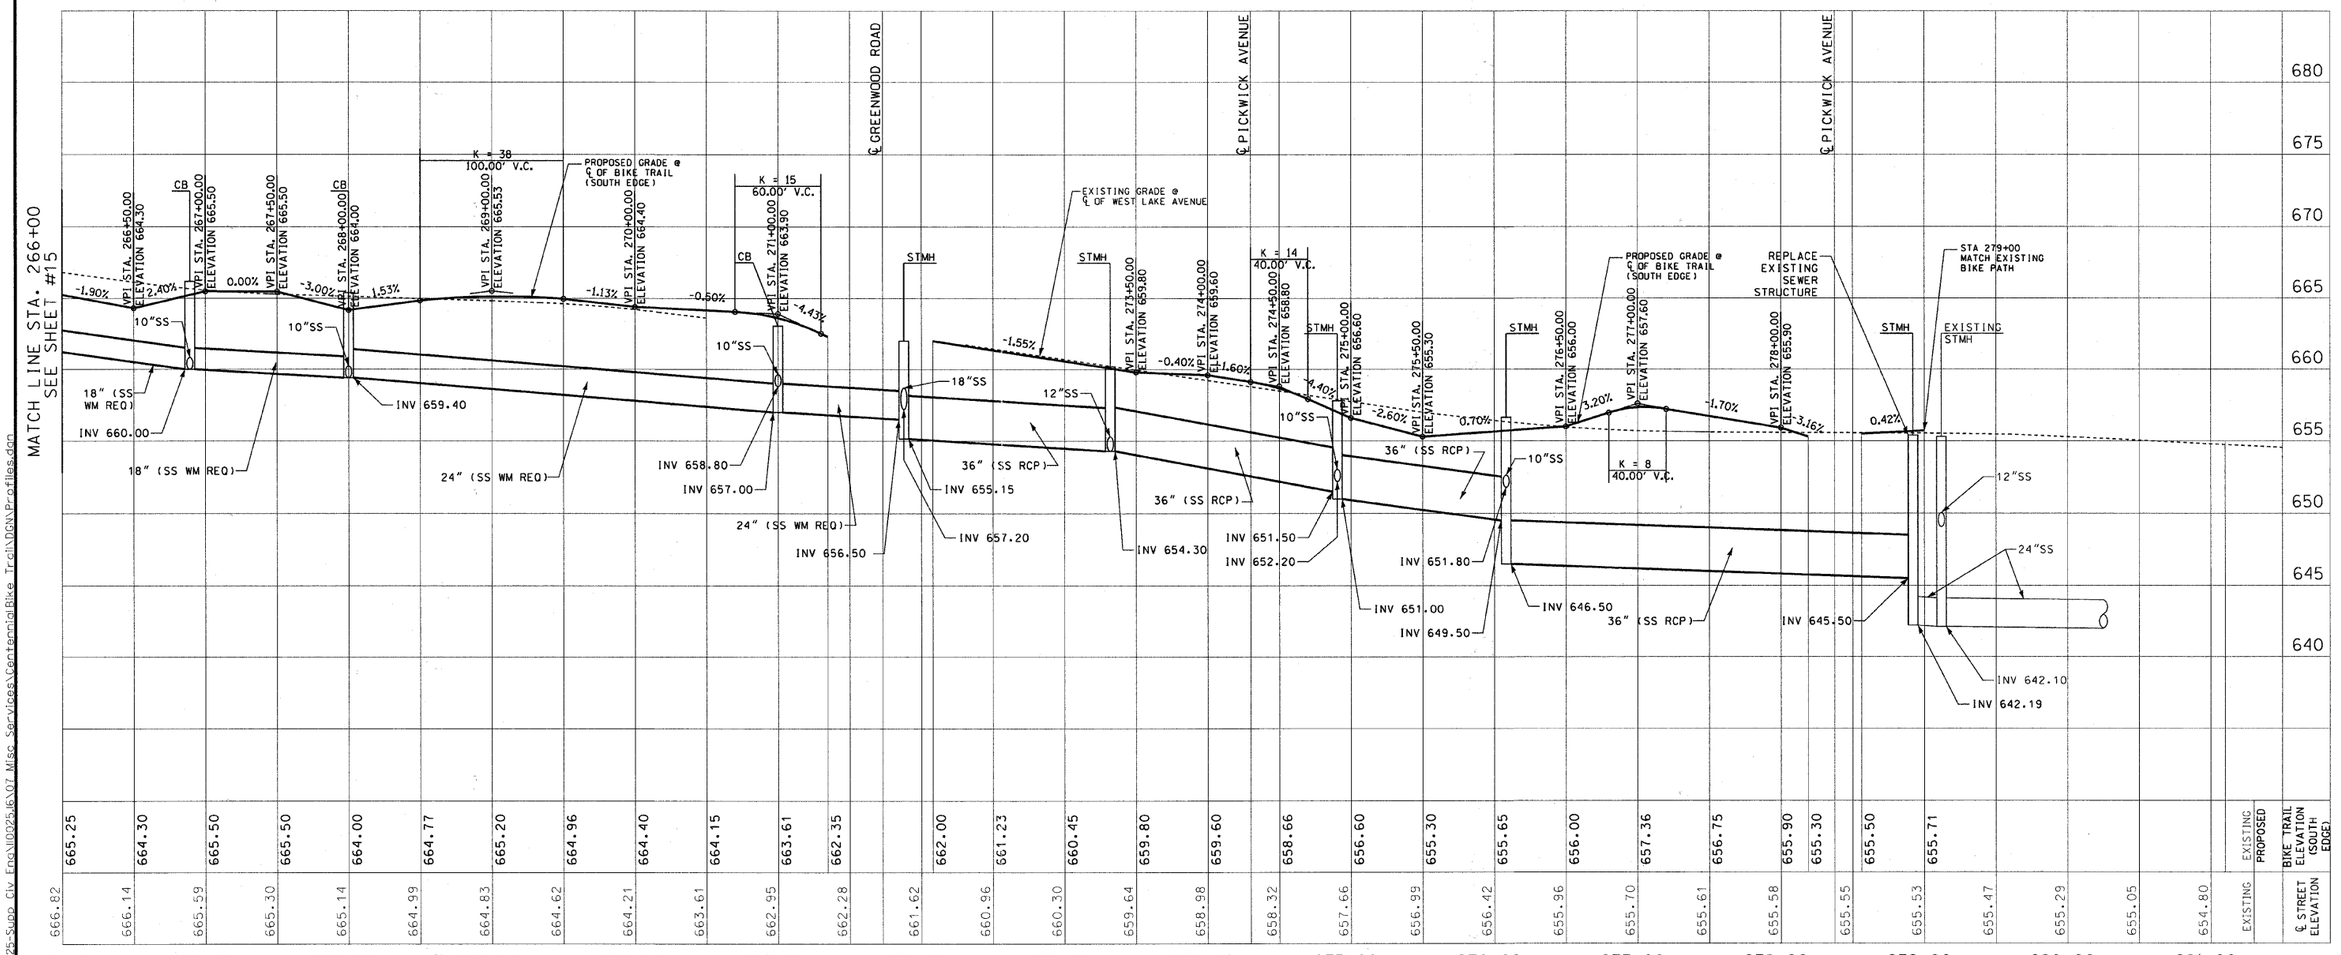

	266+00	267+00	268+00	269+00	270+00	271+00	272+00	273+00	274+00	275+00	276+00	277+00	278+00	279+00	280+00	281+00
EXISTING PROPOSED	665.25	664.30	665.50	665.50	664.00	664.77	665.20	664.96	664.40	664.15	663.61	662.35				
BIKE TRAIL ELEVATION (SOUTH EDGE)								662.00	661.23	660.45	659.80	659.60	658.66	656.60	655.30	655.65
														656.00	657.36	656.75
														655.90	655.30	655.50
														655.71		
EXISTING ℄ STREET ELEVATION	666.82	666.14	665.59	665.30	665.14	664.99	664.83	664.62	664.21	663.61	662.95	662.28	661.62	660.96	660.30	659.64	658.98	658.32	657.66	656.99	656.42	655.96	655.70	655.61	655.58	655.55	655.53	655.47	655.29	655.05	654.80

COPYRIGHT © 2011 BY BAXTER & WOODMAN, INC.
STATE OF ILLINOIS - PROFESSIONAL DESIGN FIRM
LICENSE NO. - 184-001121 - EXPIRES 4/30/2012
6/29/2011 12:40:04 PM
...\plotdriver\PDF22x34.plt
...\PLOTS\I0025J6.tbl
\\BWOLFS\Projects\GLVNA\0025-Supp Civ Eng\I0025J6\07 Misc Services\Centennial Bike Trail\DGN\Profiles.dgn

CAPITAL PROJECTS DEPARTMENT

DISCLAIMER

The attached files contain information for the exclusive use of the individual or entity to whom they are addressed and may contain information that is proprietary, privileged, confidential and/or exempt from disclosure. The addressee must protect any and all proprietary, privileged, confidential and/or exempt information from disclosure. Any unauthorized use, misuse or sharing of data is a violation of applicable copyright laws. The Village makes no warranty or other representation regarding the use of the attached files for any purpose other than that for which they are originally transmitted.

CALL JULIE TOLL FREE 1-800-892-0123

Joint Utility Locating Information for Excavators
Call
48 hours before you dig (Excluding Sat., Sun. & Holidays)

WEST LAKE AVENUE

BIKE TRAIL & STORM SEWER PROFILE
STA. 251+00 TO STA. 281+10

REVISIONS			
NO.	DATE	DESCRIPTION	APPROVED

DESIGNED BY: E.L.
DATE: 11-10-2010
DRAWN BY: Z.S.
DATE: 11-10-2010
CHECKED BY: E.L.
DATE: 2-24-2011

F.A.U RTE.	SECTION	COUNTY	TOTAL SHEETS	SHEET NO.
1284	07-00164-01-RS	COOK	34	16
JOB. NO: C-91-275-11		FED. AID PROJECT: TE-00D1 (841)		
FED. ROAD DIST. NO. 1		ILLINOIS	CONTRACT NO. 63612	