PLOT DATE = 6/29/2011
FILE NAME = \\BWGLFS\Pr_g\GLVNV\110025-Supp Agr\Eng\110025-60W07_Misc Services\Centennial Bike Trail\DGN\CROSS SECTIONS.dgn
PLOT SCALE = 10.59 ' / IN.
USER NAME = Chad Erkm

ORIGINAL SURVEY		BY	DATE
	SURVEYED		
	PLOTTED		
	AREAS		
NO.	AREAS CHECKED		

FINAL SURVEY		BY	DATE
	SURVEYED		
NOTE BOOK	PLOTTED		
	TEMPLATE		
	AREAS		
NO.	AREAS CHECKED		

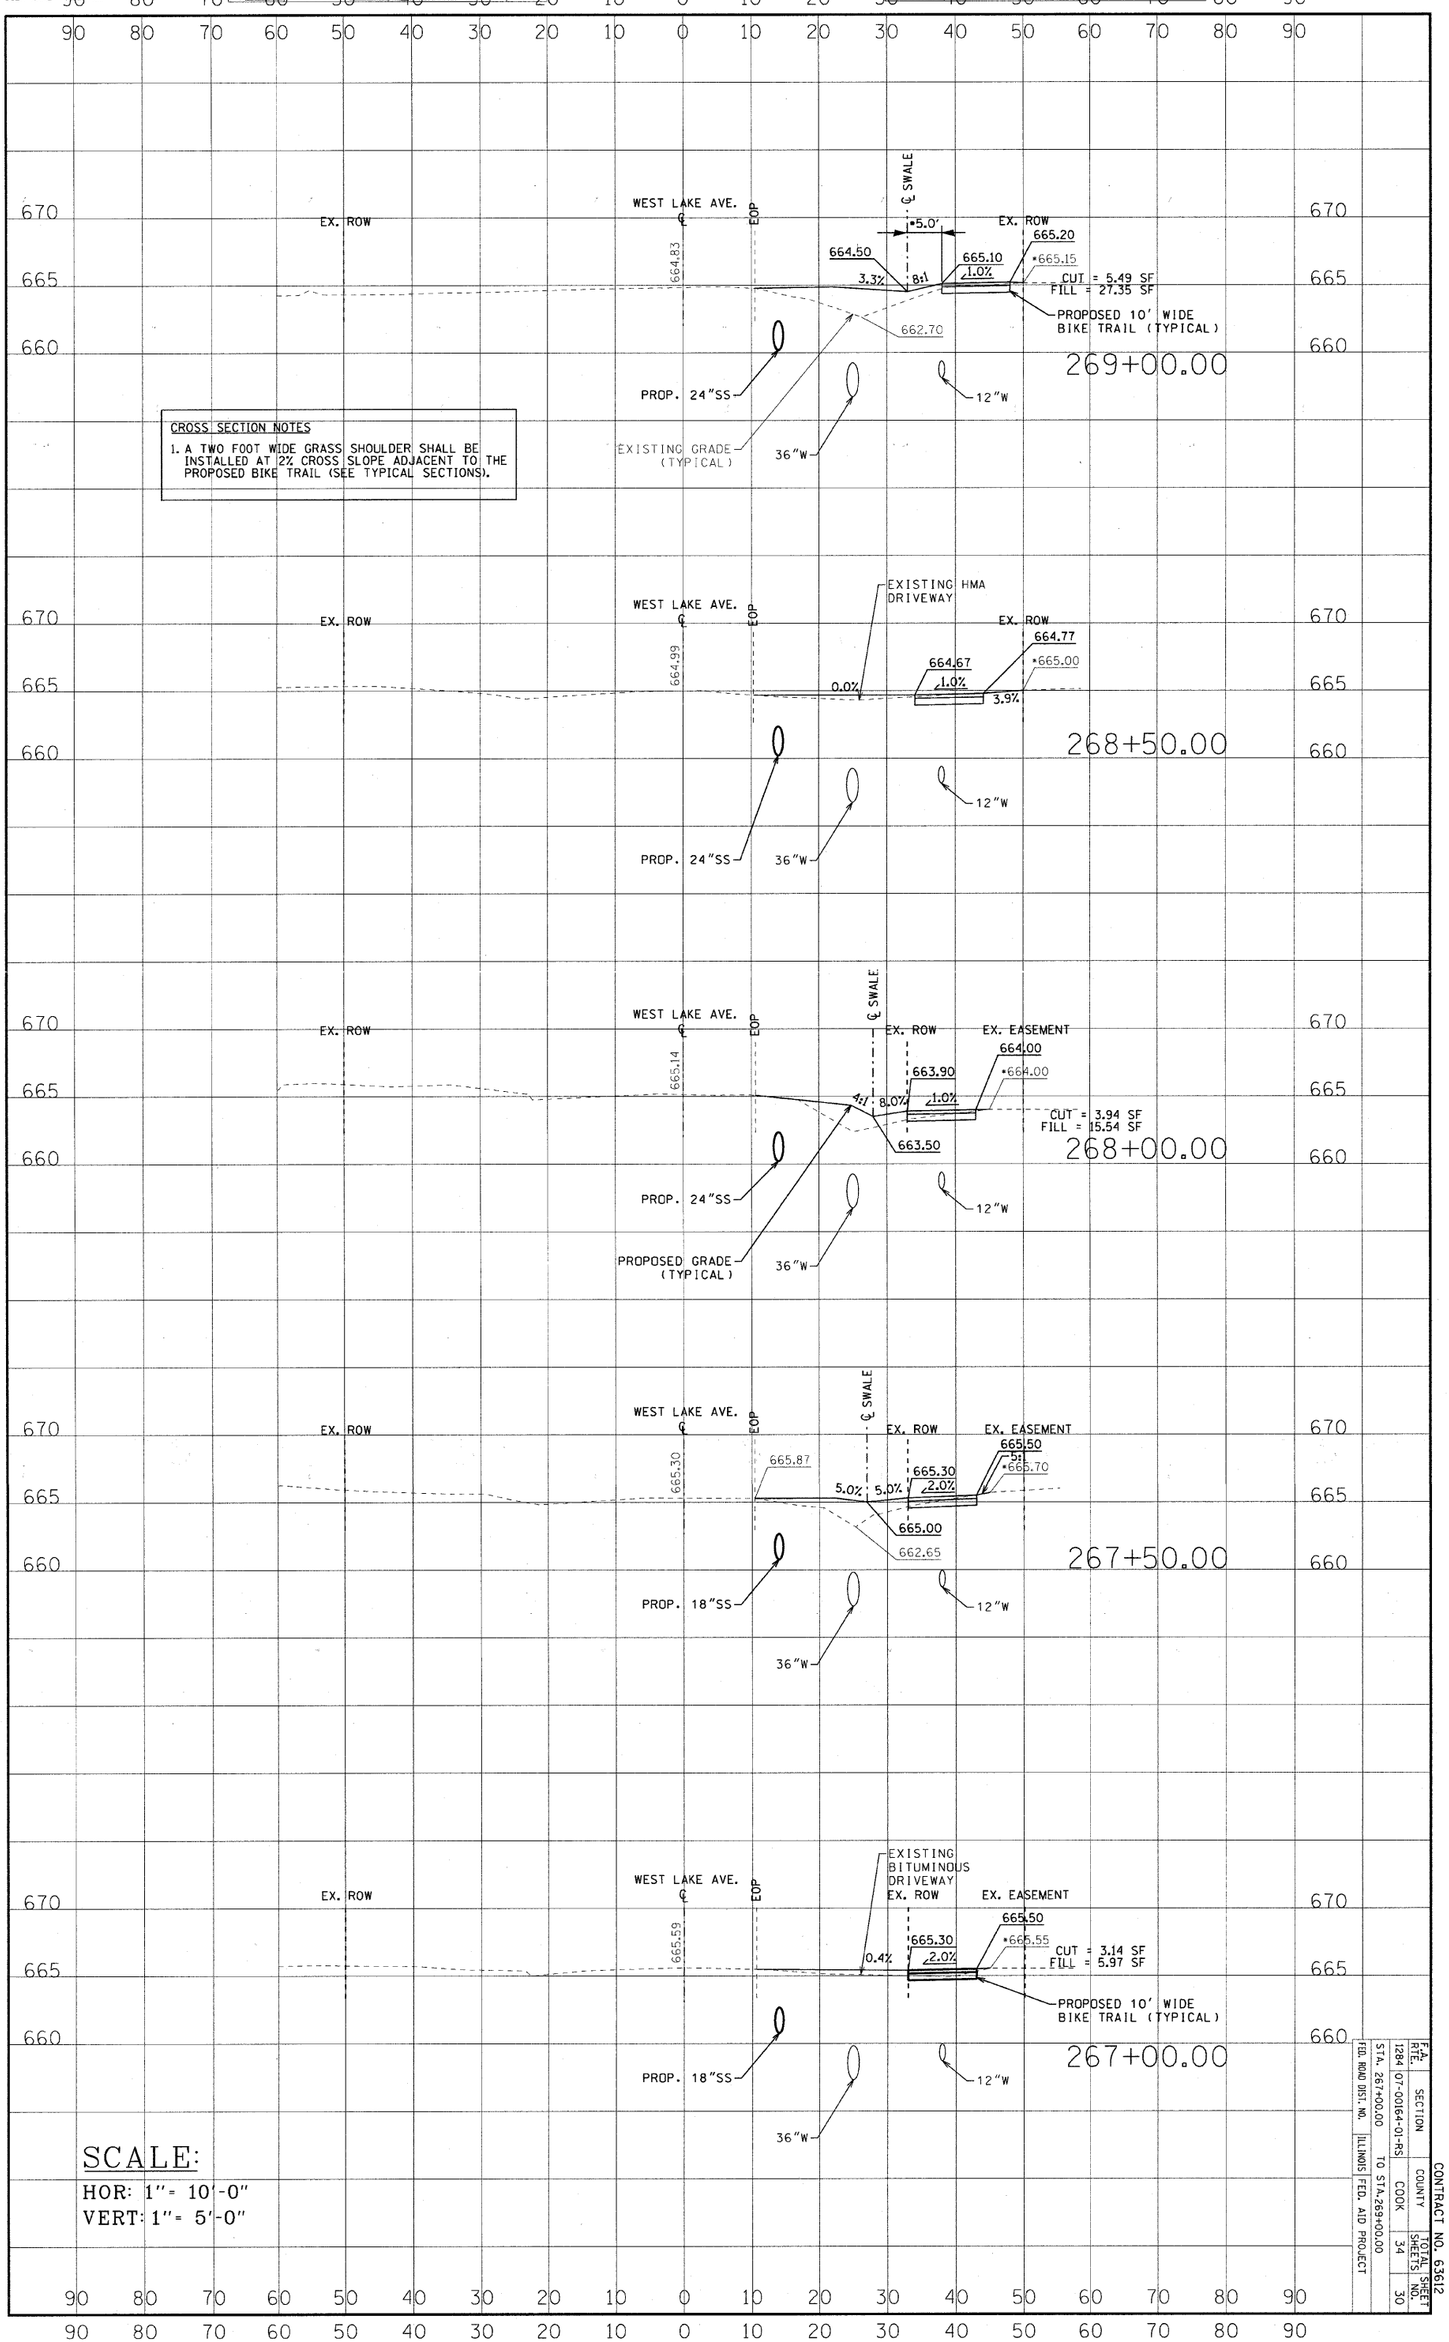

SCALE:
HOR: 1"= 10'-0"
VERT: 1"= 5'-0"

F.A. RTE.	SECTION	COUNTY	TOTAL SHEETS	SHEET NO.
1284	(07-00164-01-RS)	COOK	34	30
STA. 267+00.00		TO STA. 269+00.00		
FED. ROAD DIST. NO.	ILLINOIS	FED. AID PROJECT		

CONTRACT NO. 63612