PLOT DATE = 6/29/2011
FILE NAME = \\BWCLFS\Proj$\GLVNV\110025-Supp Agr\Eng\110025-07 Misc Services\Centennial Bike Trail\DGN\CROSS SECTIONS.dgn
PLOT SCALE = 10.59 ' / IN.
USER NAME = [illegible]

| ORIGINAL SURVEY | | BY | DATE |
|---|---|---|---|
| | SURVEYED | | |
| | PLOTTED | | |
| | AREAS | | |
| NO. | AREAS CHECKED | | |

| FINAL SURVEY | | BY | DATE |
|---|---|---|---|
| | SURVEYED | | |
| NOTE BOOK | PLOTTED | | |
| | TEMPLATE | | |
| | AREAS | | |
| NO. | AREAS CHECKED | | |

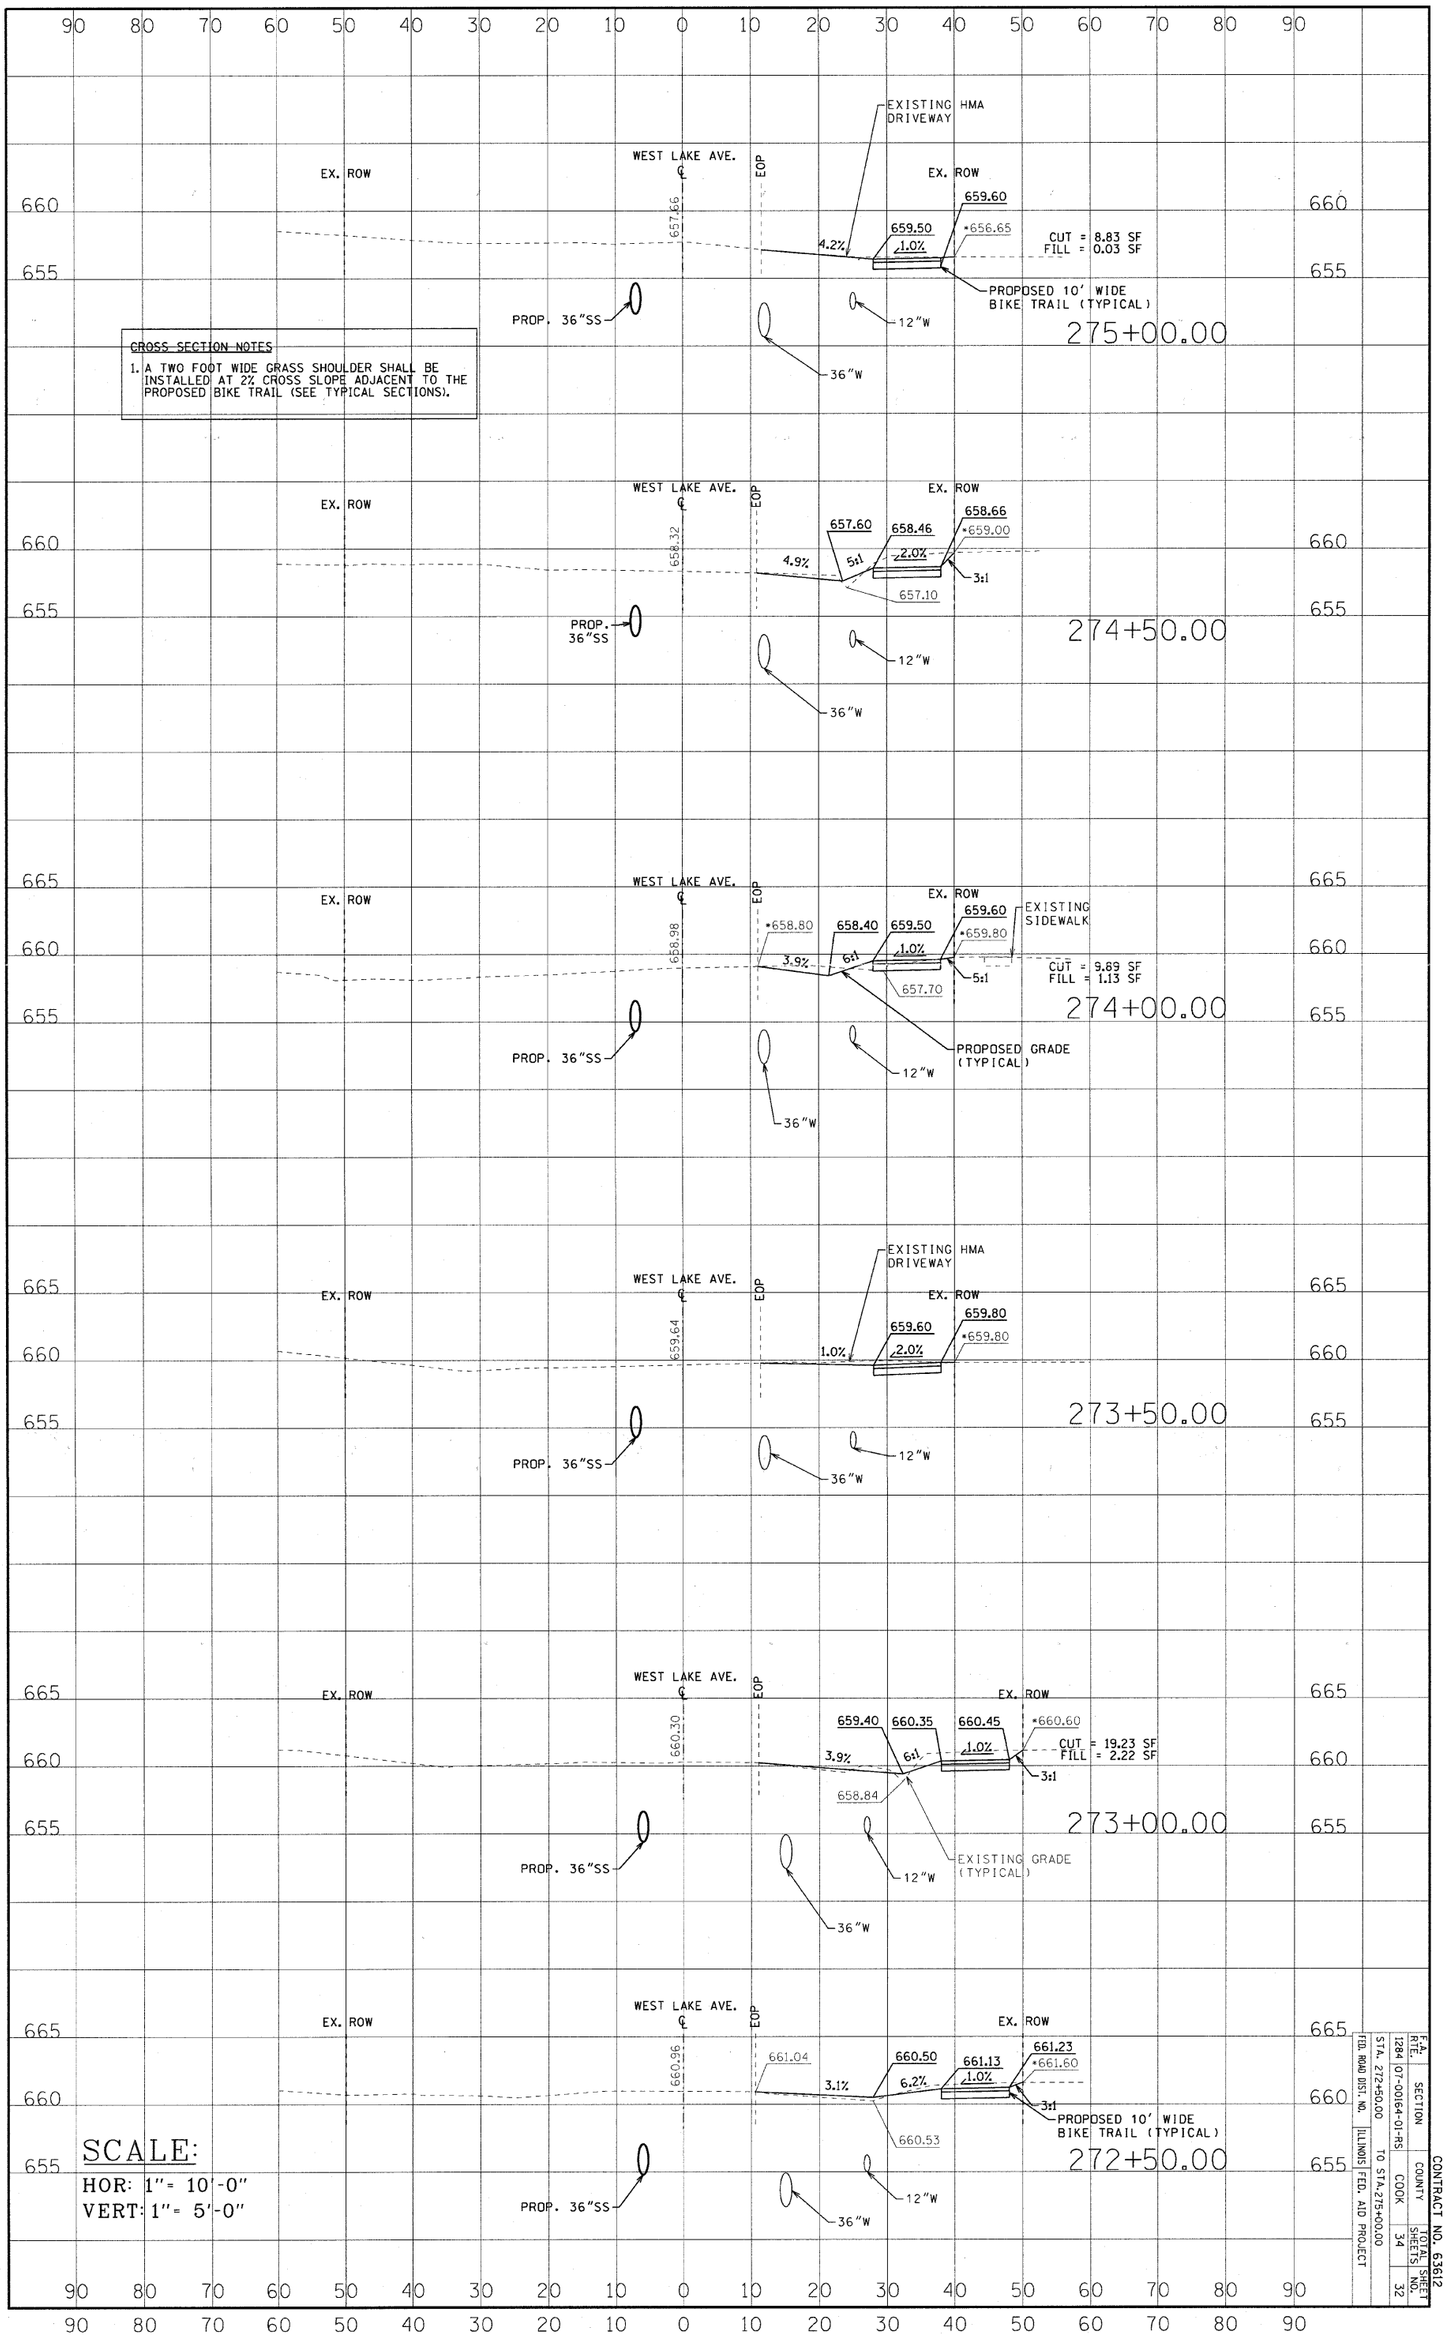


| F.A. RTE. | SECTION | COUNTY | TOTAL SHEETS | SHEET NO. |
|---|---|---|---|---|
| 1284 | 07-00164-01-RS | COOK | 34 | 32 |
| STA. 272+50.00 | | TO STA. 275+00.00 | | |
| FED. ROAD DIST. NO. | ILLINOIS | FED. AID PROJECT | | |

CONTRACT NO. 63612