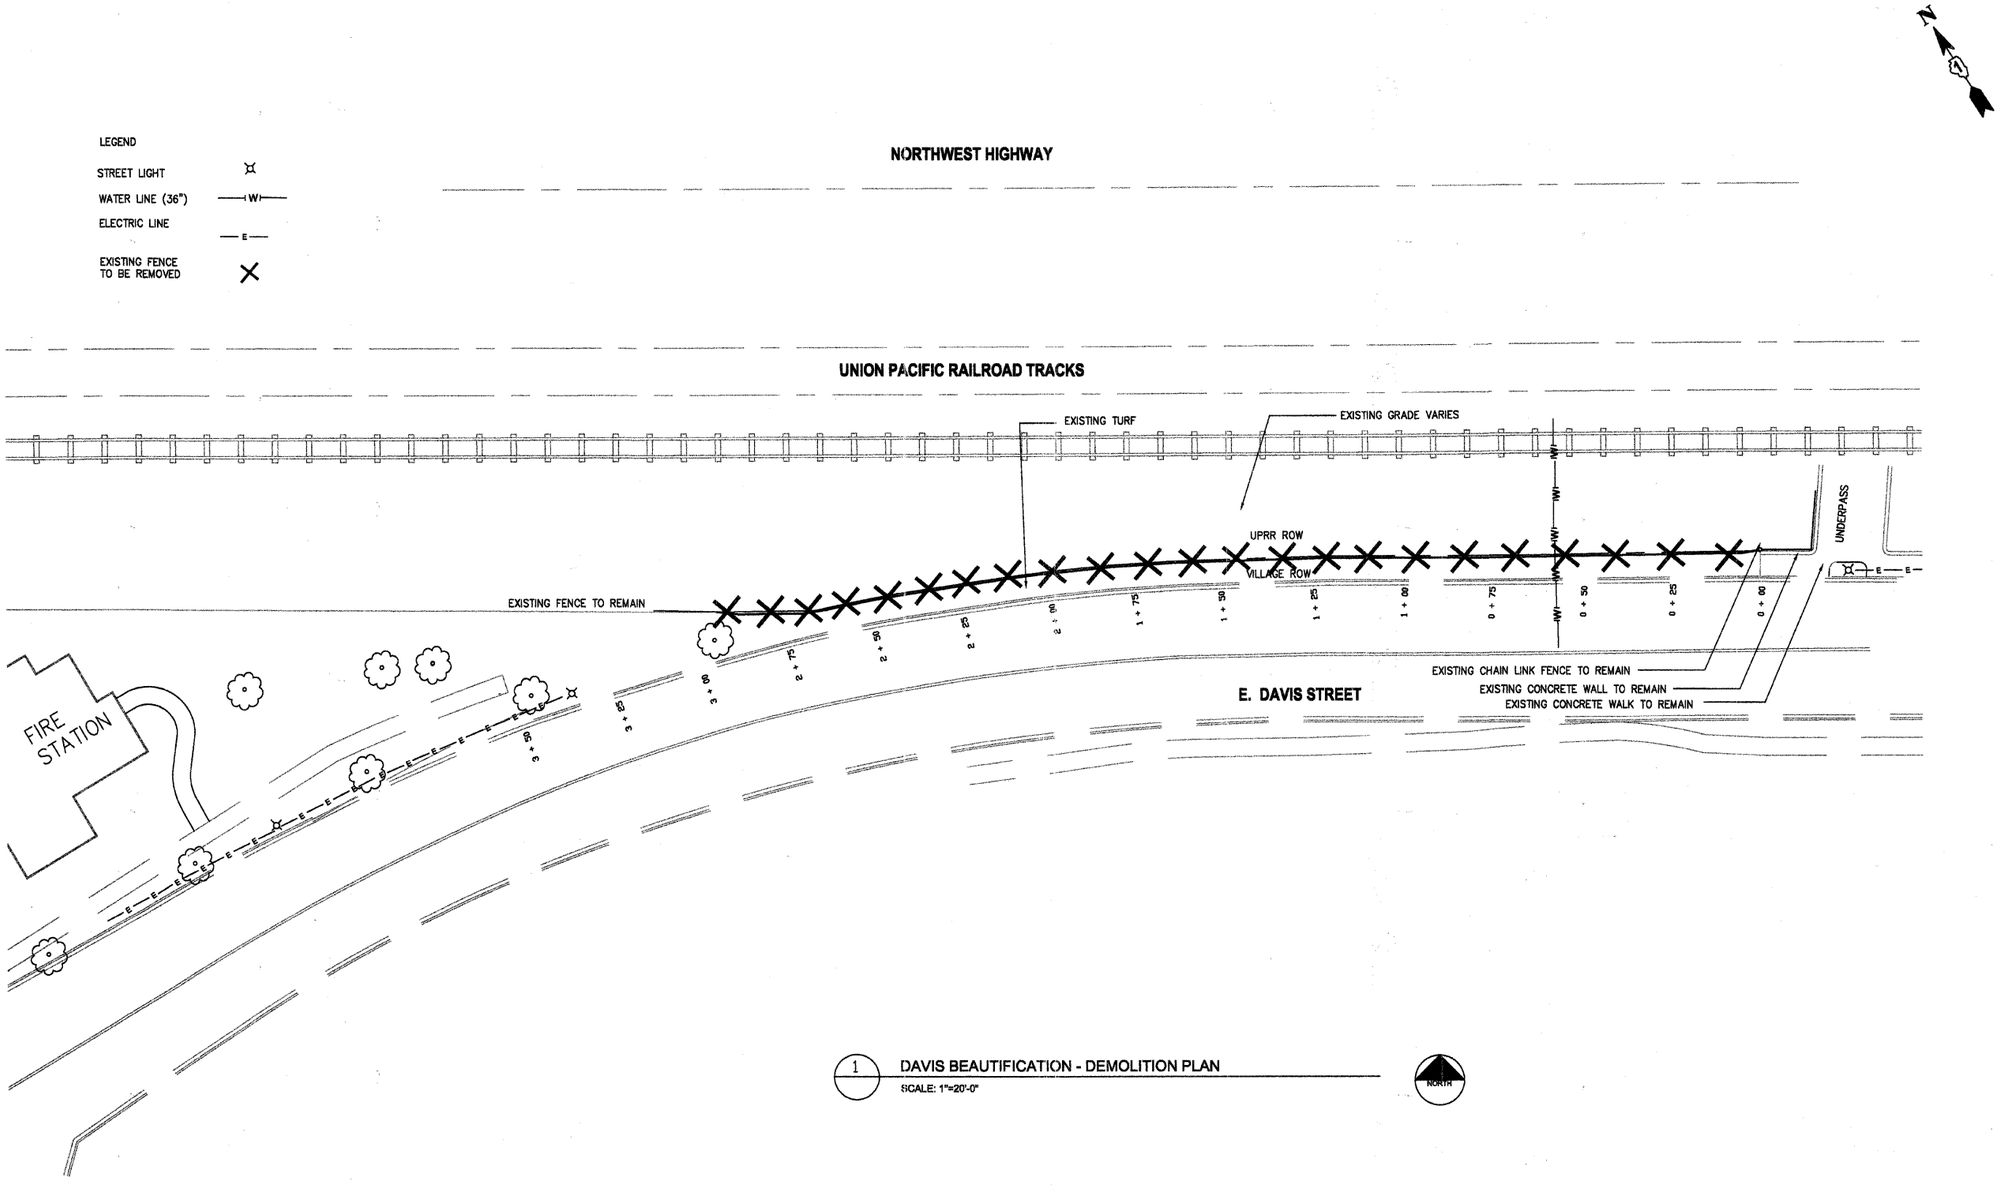

1 DAVIS BEAUTIFICATION - DEMOLITION PLAN
SCALE: 1"=20'-0"

PLAN
NOTE BOOK NO. ____
SURVEYED
PLOTTED
GRADES CHECKED
B.M. NOTED
STRUCTURE NOTAT'NS CH'KD
BY
DATE

PROFILE
NOTE BOOK NO. ____
SURVEYED
PLOTTED
GRADES CHECKED
B.M. NOTED
STRUCTURE NOTAT'NS CH'KD
BY
DATE

FILE NAME = idot-plan-profile-sheet 6_23_11.dwg	USER NAME = dmach	DESIGNED – DMM	REVISED –
	LAYOUT NAME = Layout1	DRAWN – DMM	REVISED –
	PLOT SCALE = 20.00' / IN.	CHECKED – JM	REVISED –
	PLOT DATE = Jul 11, 2011 – 2:52pm	DATE – 06/20/2011	REVISED –

STATE OF ILLINOIS
DEPARTMENT OF TRANSPORTATION

DAVIS STREET SIDEWALK IMPROVEMENTS
DEMOLITION PLAN

SCALE: 1"=20' | SHEET NO. 4 OF 6 SHEETS

F.A. RTE.	SECTION	COUNTY	TOTAL SHEETS	SHEET NO.
	11-00198-00-LS	COOK	6	4
		CONTRACT NO. 63615		
FED ROAD DIST NO. 1	ILLINOIS	FED. AID PROJECT		

V:\IDOT\