


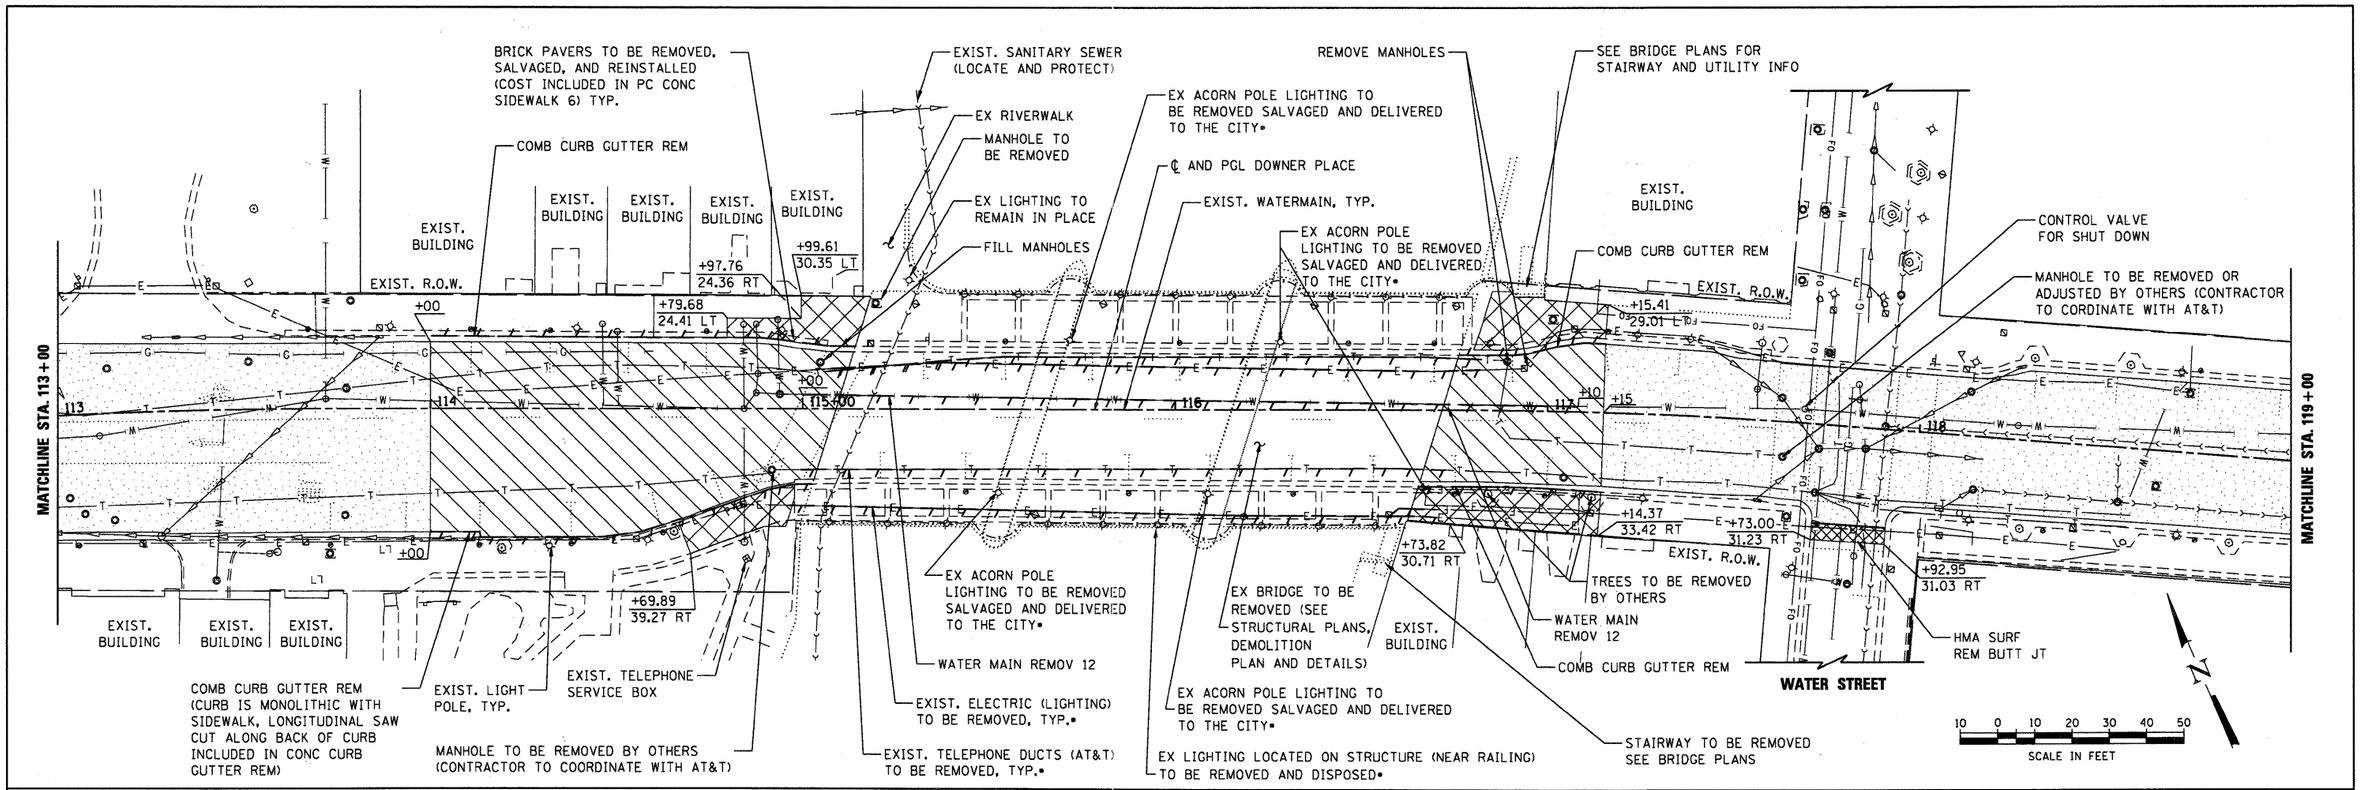


**LEGEND**

HOT-MIX ASPHALT SURFACE REMOVAL, 2 1/4"

FULL DEPTH PAVEMENT REMOVAL

SIDEWALK REMOVAL

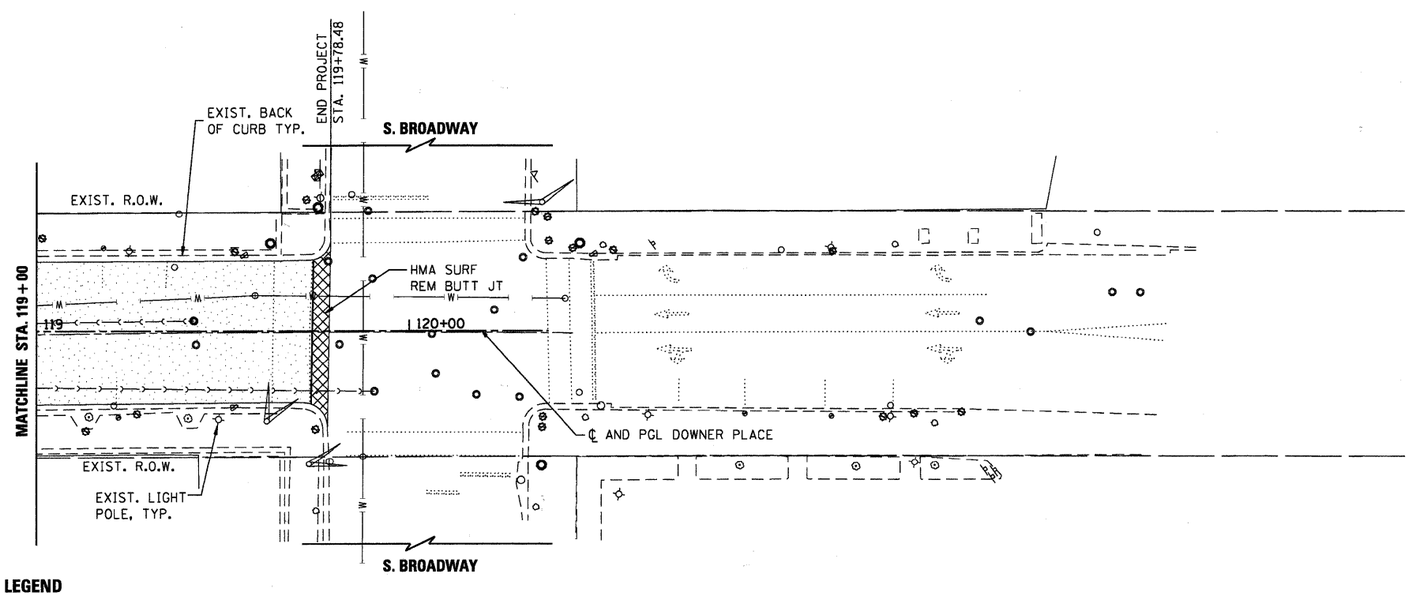•INCLUDED IN THE COST OF REMOVAL OF EXISTING STRUCTURES

NOTES:
CONTRACTOR SHALL COORDINATE WITH OWNERS AND MAINTAIN ACCESS TO THE BUSINESSES AT ALL TIMES

COMPANY NAME: HRGREEN
PROJECT CONTACT: Michael G. Harding
CLIENT: City of Aurora
DATE PLOTTED: 7/26/2011 10:54:11 AM
FILE NAME: 86090472-Rem02.dgn
PLOT DRIVER: pdf.pt1
PEN TABLE: Struct 22x34.tbl

HRGreen

HRGreen.com
Illinois Professional Design Firm # 184-001322

| | | | |
|---|---|---|---|
| USER NAME = whood | DESIGNED - JPG | REVISED - | |
| FILE NAME = 86090472-Rem02.dgn | DRAWN - WJH | REVISED - | |
| PLOT SCALE = | CHECKED - MGH | REVISED - | |
| PLOT DATE = 7/26/2011 | DATE - 7/26/11 | REVISED - | |

**CITY OF AURORA**

**REMOVAL PLAN**
**DOWNER PLACE**

SCALE: | SHEET NO. 2 OF 2 SHEETS | STA. | TO STA.

| F.A.U. RTE. | SECTION | COUNTY | TOTAL SHEETS | SHEET NO. |
|---|---|---|---|---|
| | 07-00264-00-BR | KANE | 164 | 18 |

CONTRACT NO. 63620

FED. ROAD DIST. NO. | ILLINOIS | FED. AID PROJECT