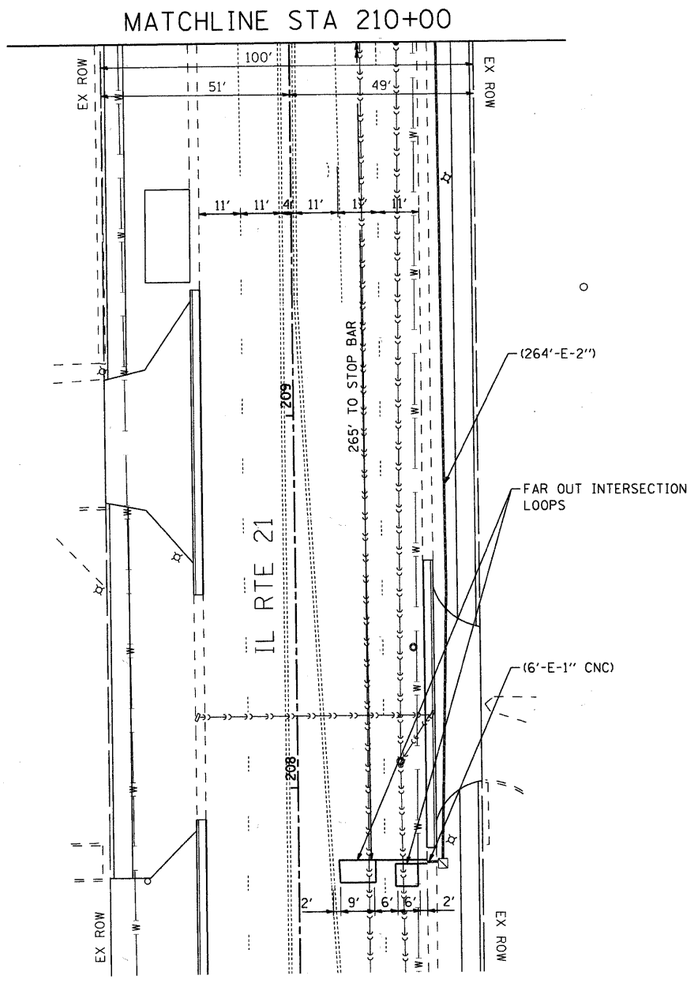

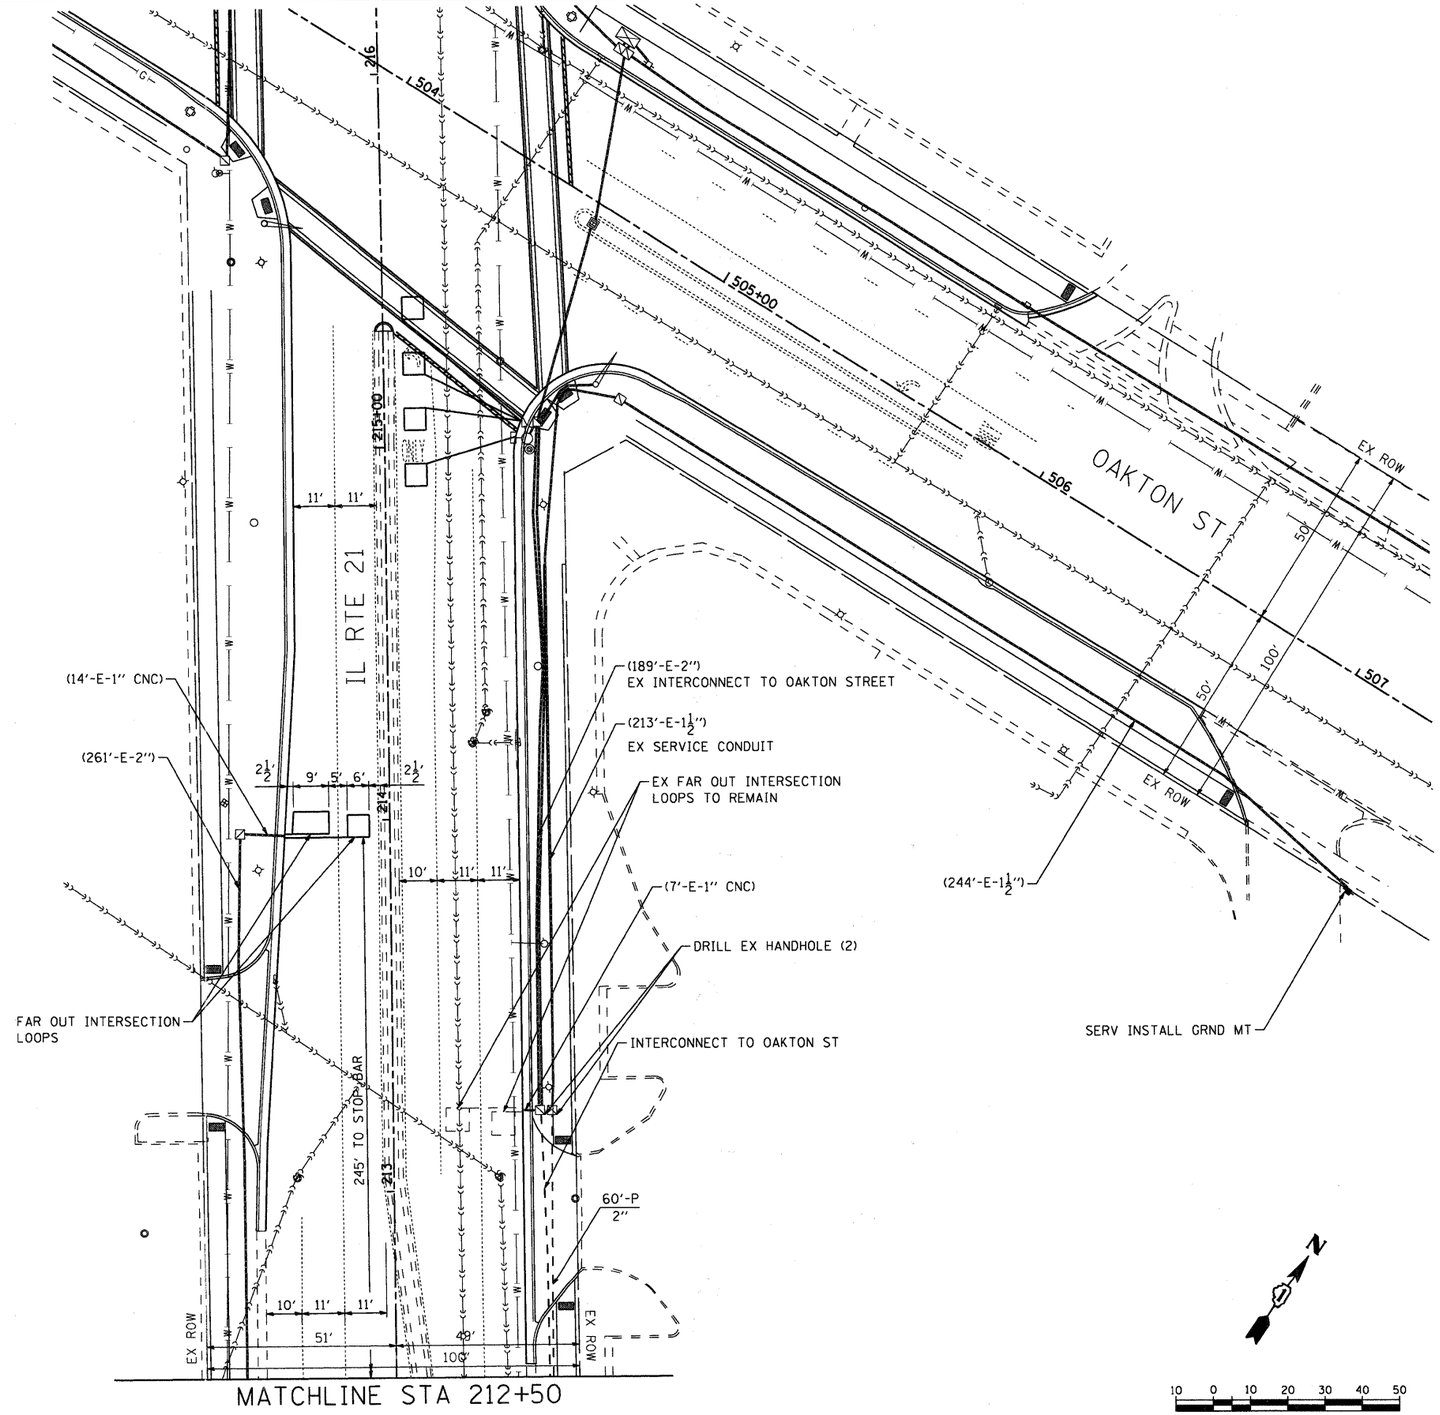

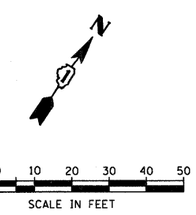

RESTORATION OF WORK AREA

RESTORATION OF THE TRAFFIC SIGNAL WORK AREA SHALL BE INCIDENTAL TO THE RELATED PAY ITEM SUCH AS FOUNDATION, CONDUIT, HANDHOLE, TRENCH AND BACKFILL, ETC., AND NO EXTRA COMPENSATION SHALL BE ALLOWED. ALL ROADWAYS SURFACES SUCH AS SHOULDERS, MEDIANS, SIDEWALKS, PAVEMENT, ETC. SHALL BE REPLACED IN KIND. ALL DAMAGE TO MOWED LAWNS SHALL BE REPLACED WITH AN APPROVED SOD AND ALL DAMAGE TO UNMOWED LAWNS SHALL BE SEEDED IN ACCORDANCE WITH STANDARD SPECIFICATIONS 252 AND 250 RESPECTIVELY.

NOTE

THE TRAFFIC SIGNAL CONTROL EQUIPMENT FOR THIS PROJECT SHALL BE "EAGLE" TO MATCH THE EXISTING ADJACENT SYSTEM.

COMPANY NAME: $(COMPANY_NAME)
PROJECT CONTACT: $(PROJECT_CONTACT)
CLIENT: $(CLIENT)
DATE PLOTTED: 7/20/2011 4:19:01 PM
FILE NAME: 86100065-sig02.dgn
PLOT DRIVER: pdf.pltl
PEN TABLE: standard-trans.tbl

HRGreen
HRGreen.com
Illinois Professional Design Firm #184-001322

USER NAME = CHartke	DESIGNED - JJS	REVISED -	
	DRAWN - JJS	REVISED -	
PLOT SCALE = 1":20'	CHECKED - PAM	REVISED -	
PLOT DATE = 7/20/2011	DATE -	REVISED -	

STATE OF ILLINOIS
DEPARTMENT OF TRANSPORTATION

TRAFFIC SIGNAL INSTALLATION PLAN
MILWAUKEE AVE AT OAK MILL MALL ENTRANCE

SCALE: 1":20' | SHEET NO. 5 OF 8 SHEETS | STA. | TO STA.

F.A.P. RTE.	SECTION	COUNTY	TOTAL SHEETS	SHEET NO.
374	10-00111-00-LS	COOK	62	53
		CONTRACT NO. 63622		
FED. ROAD DIST. NO.	ILLINOIS	FED. AID PROJECT		

86100065
86100065-sig02.dgn