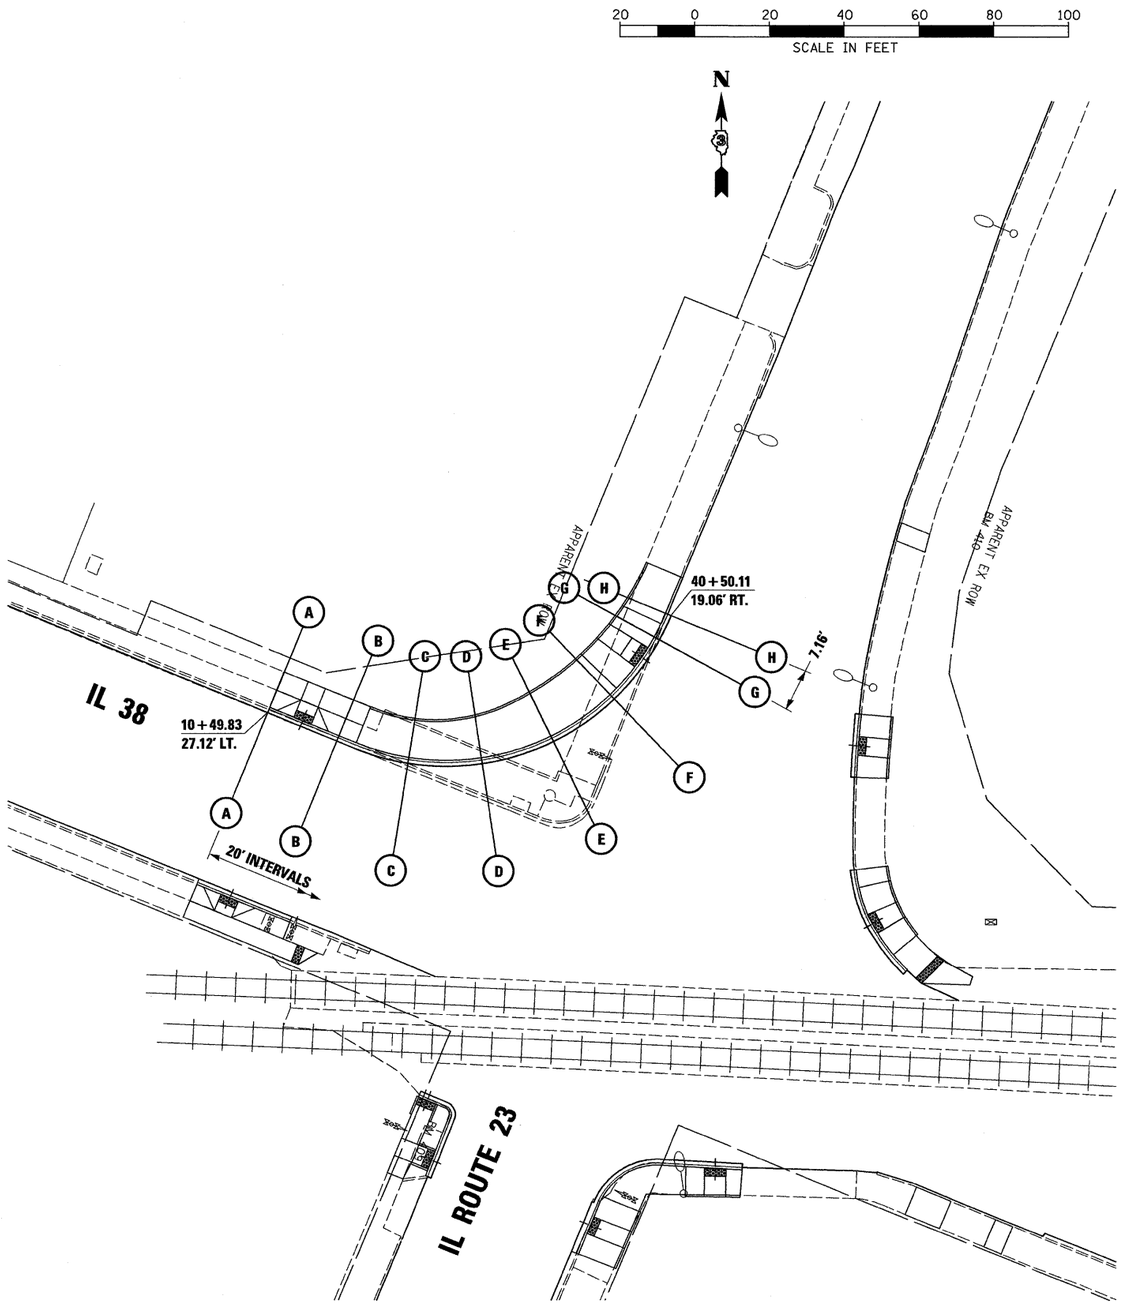

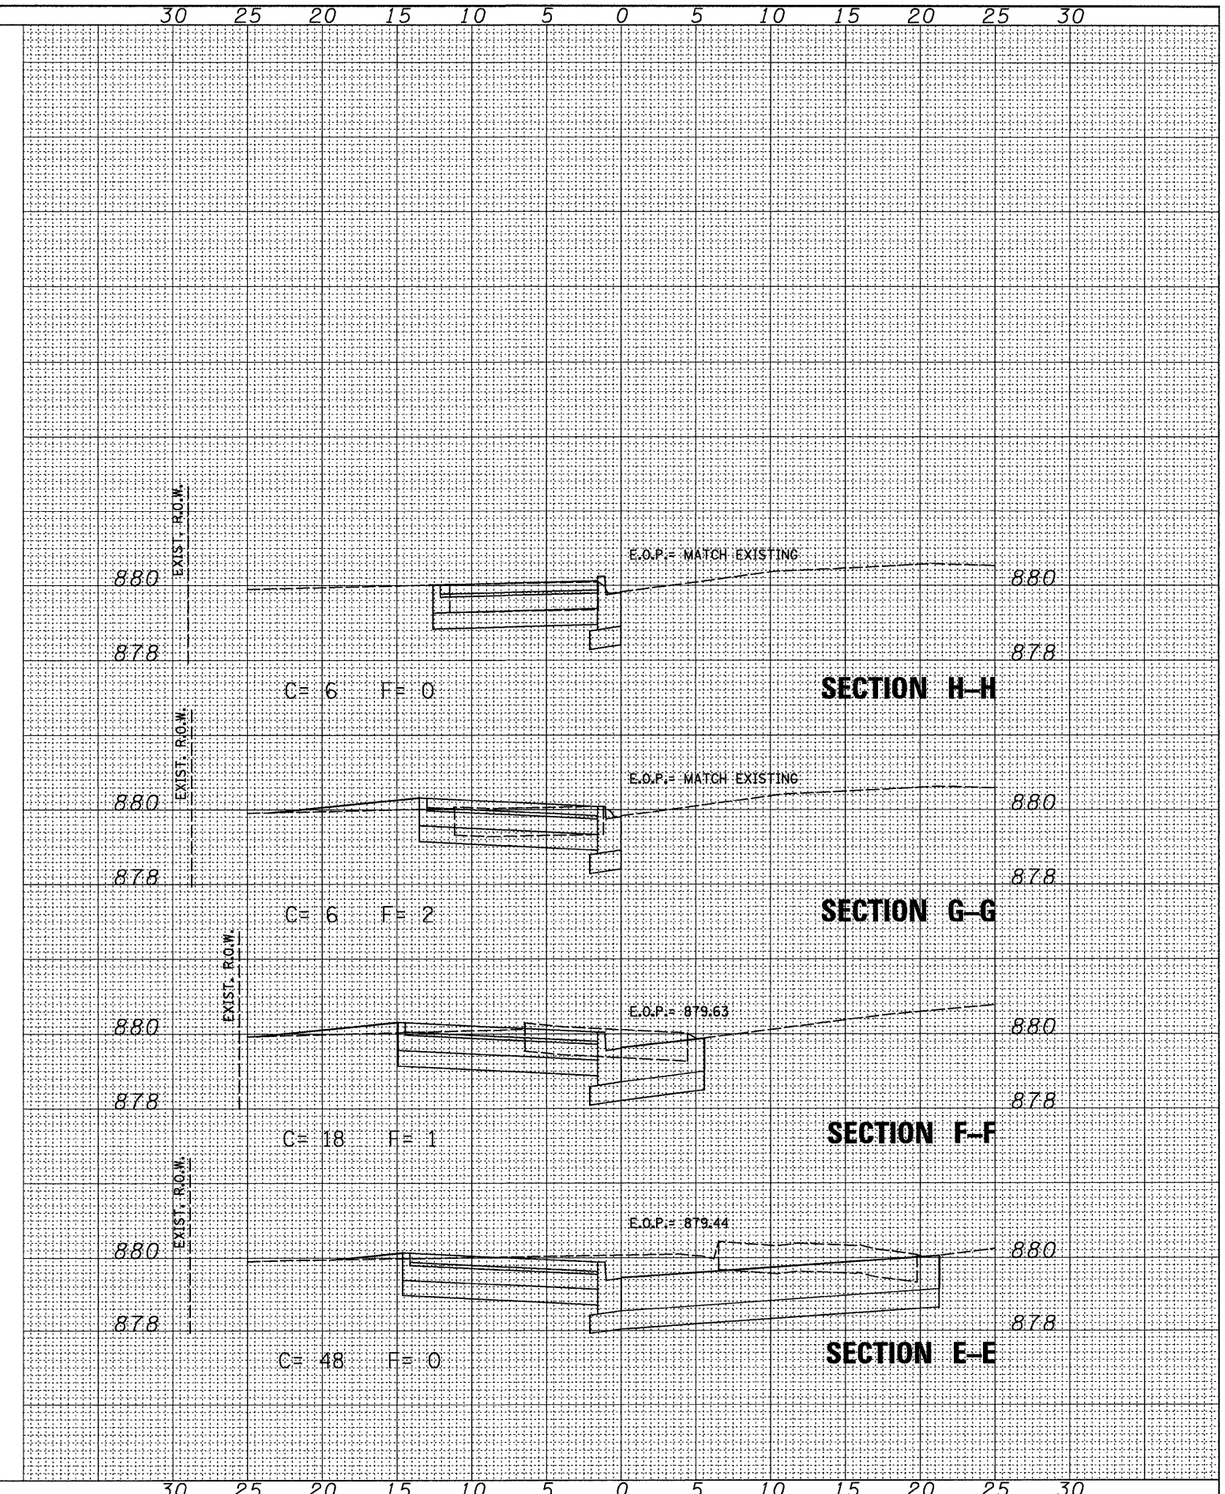

FINAL SURVEY		
NOTE BOOK	SURVEYED	
	PLOTTED	
	TEMPLATE	
	AREAS	
NO.	AREAS CHECKED	

ORIGINAL SURVEY		
NOTE BOOK	SURVEYED	07/09
	PLOTTED	09/09
	TEMPLATE	
	AREAS	
NO.	AREAS CHECKED	

CHAMLIN & ASSOCIATES
LAG

FILE NAME = D366983-SHT-XSSHT-38-NW.DGN	USER NAME = ___	DESIGNED - DJD	REVISED -
		DRAWN - LAG	REVISED -
	PLOT SCALE = 1"=20'	CHECKED - DJD	REVISED -
	PLOT DATE = 01/11	DATE - 01/11	REVISED -

STATE OF ILLINOIS
DEPARTMENT OF TRANSPORTATION

CROSS SECTIONS (IL 38) NW

SCALE: 1"=20' | SHEET NO. __ OF ___ SHEETS | STA. _____ TO STA. _____

F.A.P. RTE.	SECTION	COUNTY	TOTAL SHEETS	SHEET NO.
68	(28)N, TS & I	DEKALB	120	107

CONTRACT NO. 66983

ILLINOIS FED. AID PROJECT