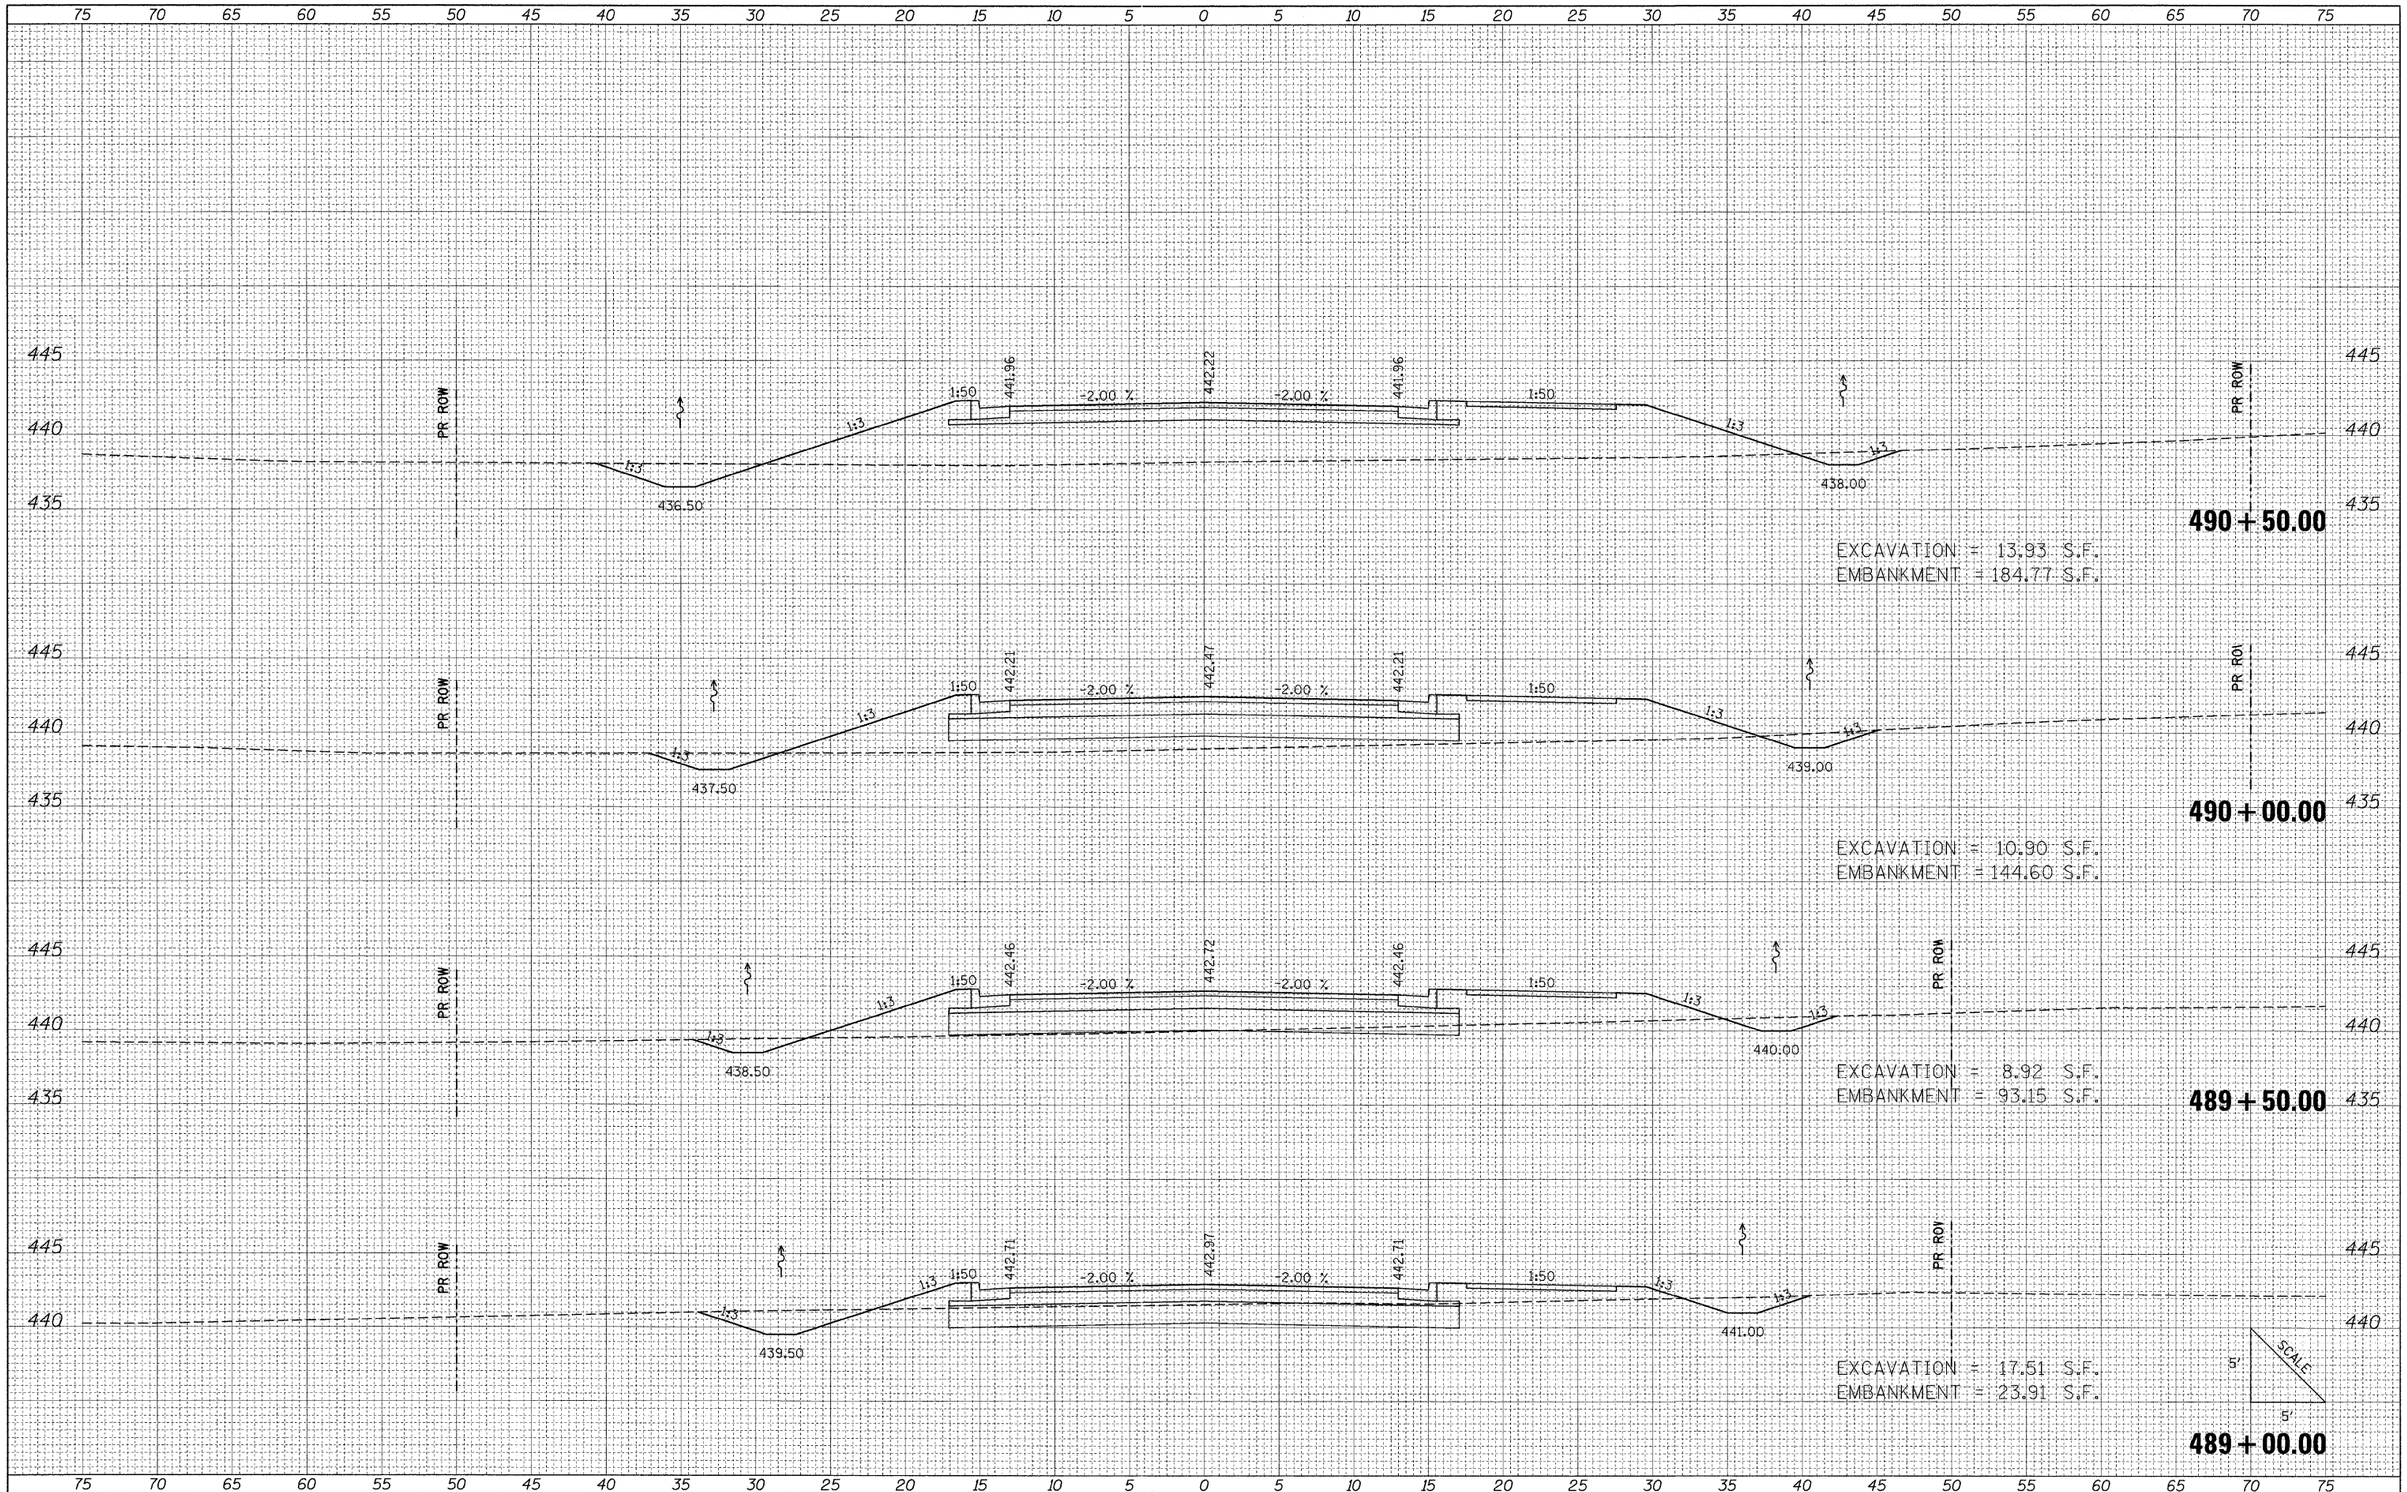

FINAL SURVEY	BY	DATE
SURVEYED		
PLOTTED		
TEMPLATE		
AREAS		
AREAS CHECKED		
NOTE BOOK NO.		

ORIGINAL SURVEY	BY	DATE
SURVEYED		
PLOTTED		
TEMPLATE		
AREAS		
AREAS CHECKED		
NOTE BOOK NO.		

FILE NAME =	USER NAME = Brian Bond	DESIGNED - BMB	REVISED -
h:\IDOT\0906603\Draw\CADD_Sheets\Frontage Road Contract\D998859-sht-xsFrontage.dgn		DRAWN - RAH	REVISED -
	PLOT SCALE = 5.0000 ' / IN.	CHECKED - SPH	REVISED -
	PLOT DATE = 3/17/2011	DATE - 3/16/11	REVISED -

STATE OF ILLINOIS
DEPARTMENT OF TRANSPORTATION

PROPOSED CROSS SECTIONS
FRONTAGE ROAD

SCALE: | SHEET NO. OF SHEETS | STA. 489+00.00 TO STA. 490+50.00

F.A. RTE.	SECTION	COUNTY	TOTAL SHEETS	SHEET NO.
331	(1X-1) R-7	WILLIAMSON	79	65
		CONTRACT NO. 78251		
		ILLINOIS FED. AID PROJECT		