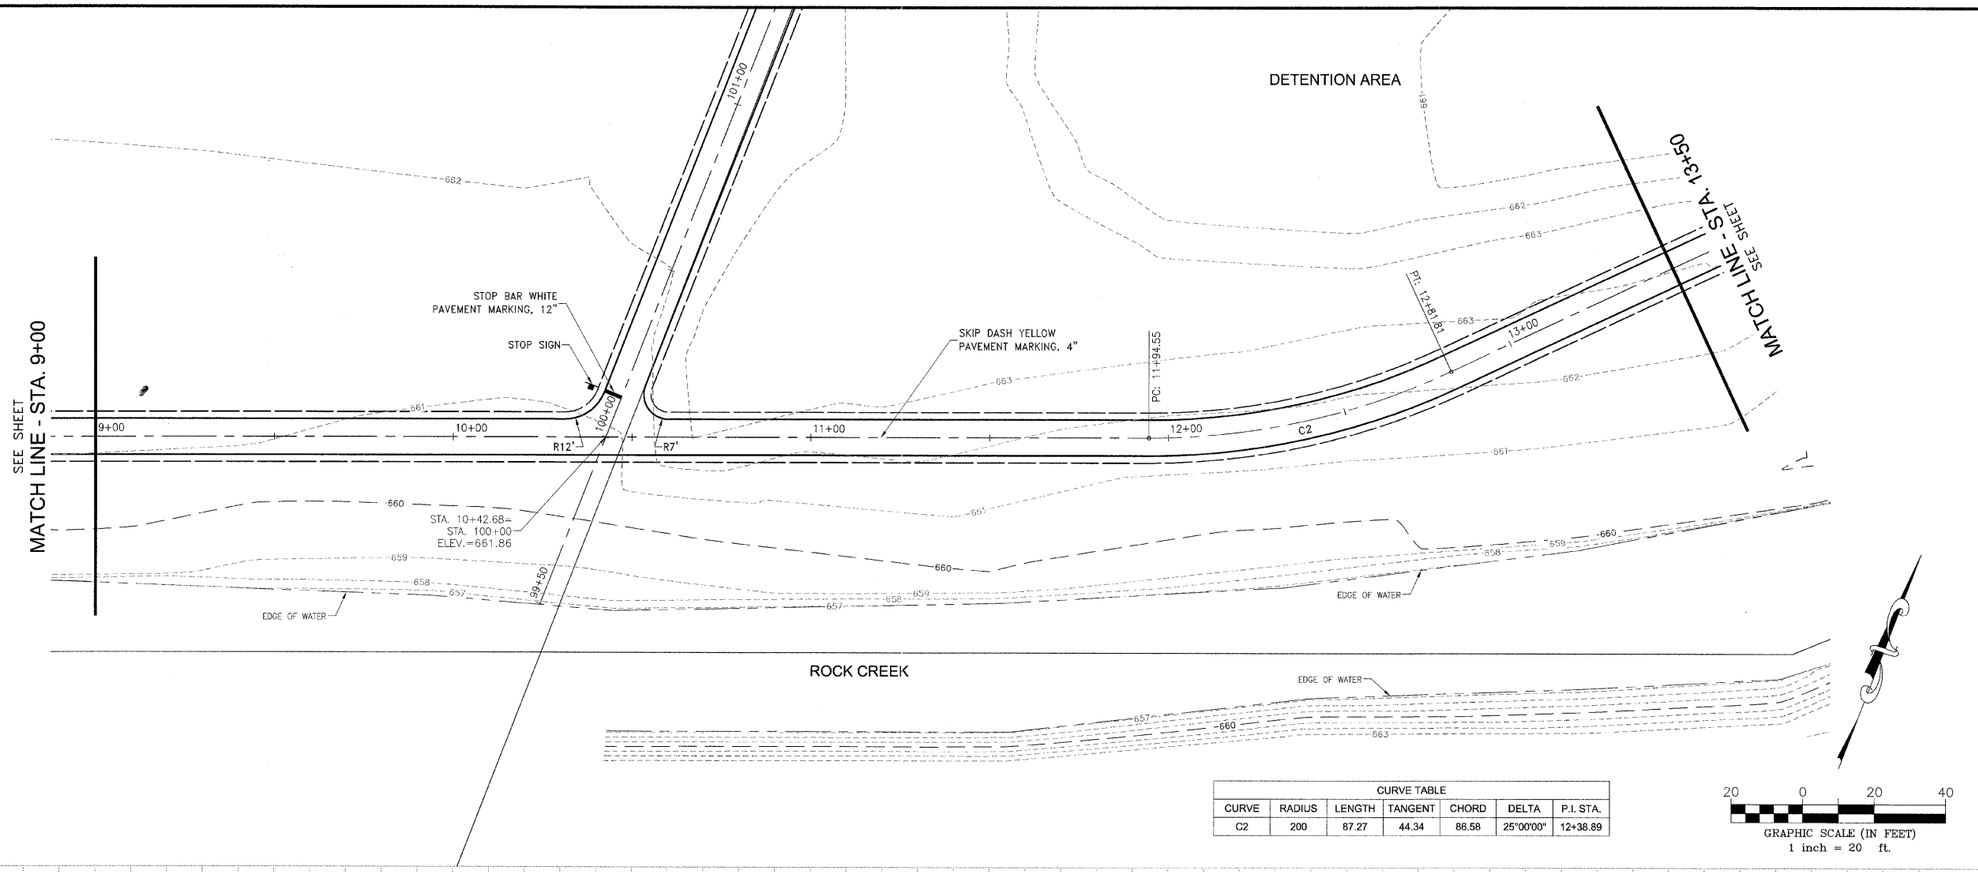

CURVE TABLE						
CURVE	RADIUS	LENGTH	TANGENT	CHORD	DELTA	P.I. STA.
C2	200	87.27	44.34	86.58	25°00'00"	12+38.89

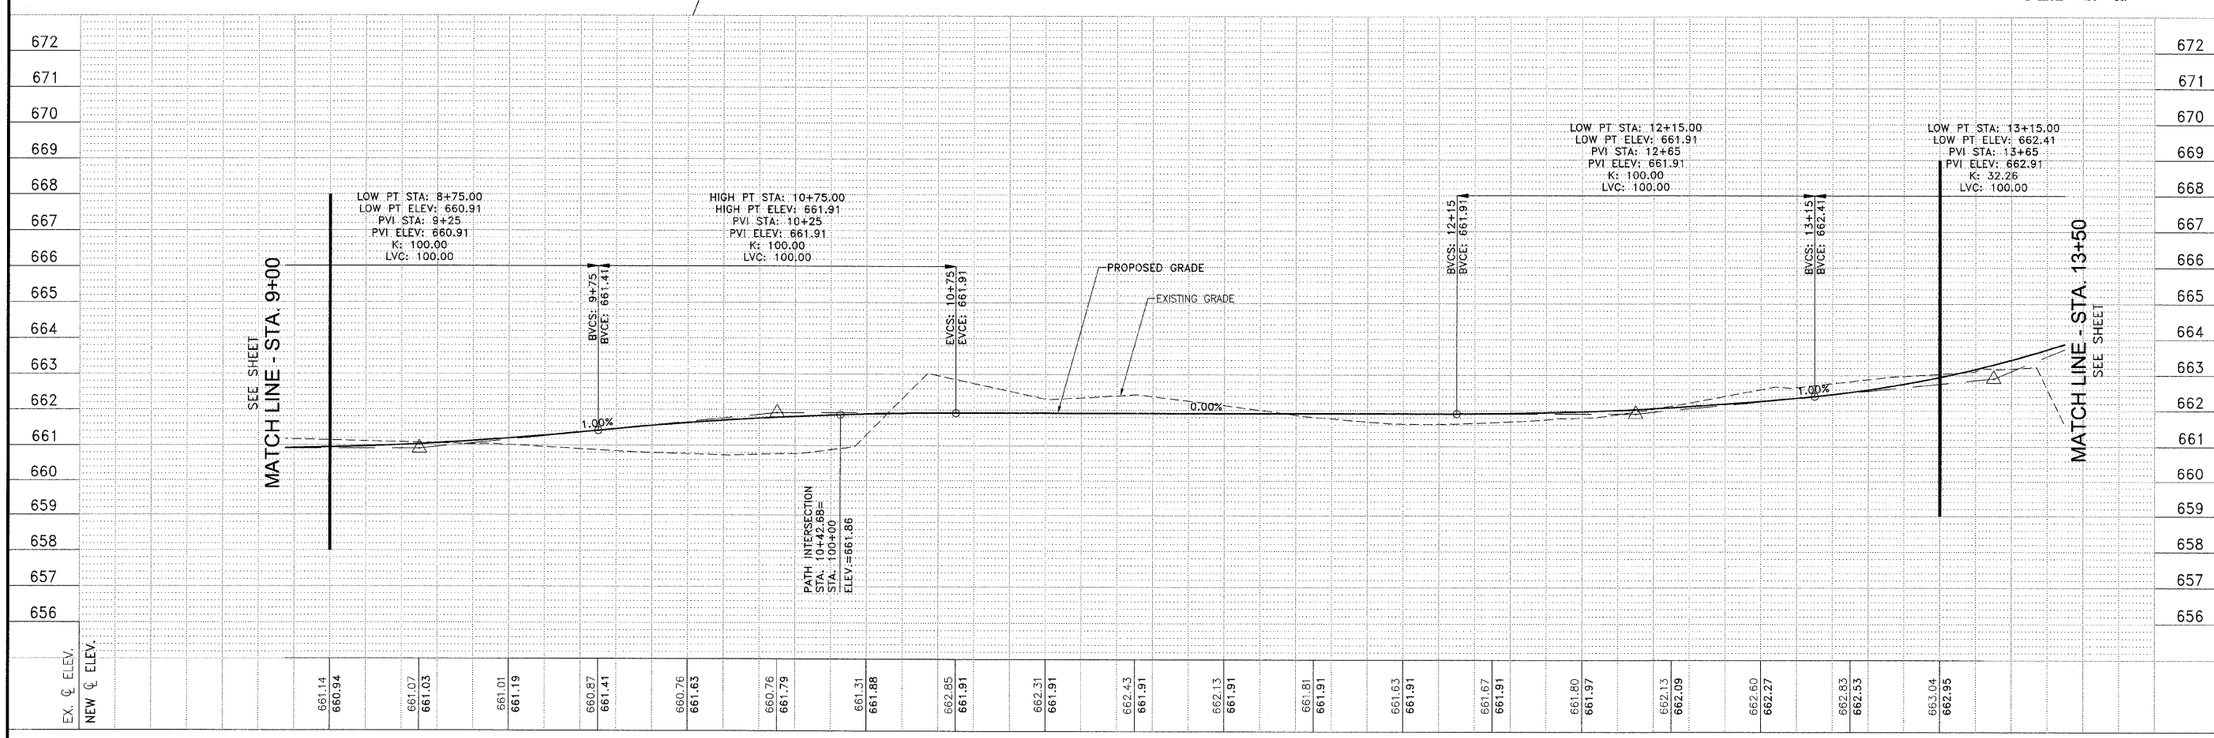

F.A.U. RTE.	SECTION	COUNTY	TOTAL SHEETS	SHEET NO.
N/A	**	KANKAKEE	21	8

CONTRACT NO. 87397

FED. ROAD DIST. NO.	ILLINOIS	FED. AID PROJECT

** 08-00058-00-BT

TYSON ENGINEERING, INC.
CONSULTING CIVIL ENGINEERS
LAND SURVEYORS
DESIGN FIRM LICENSE #184-001136
367 SOUTH SCHUYLER AVENUE
KANKAKEE, ILLINOIS 60901
PHONE (815) 932-7406

This document and the ideas and designs incorporated herein, as an instrument of professional service, is the property of Tyson Engineering Inc. and is not to be used in whole or in part, for any other project without written authorization of Tyson Engineering Inc.

Do not scale drawings. Use dimensions only.

Contractor shall be responsible for verifying all dimensions.

Information hereon and herein is confidential.

NO. REVISIONS

	DATE	BY	DESCRIPTION

PLAN & PROFILE
GREENWAYS TRAIL

PROJECT:
GREENWAYS TRAIL
MANTENO, ILLINOIS

SECTION
08-00058-00-BT

DATE:	7/15/11	JOB NO.	E08110
SCALE:	HORZ.: 1"=20' VERT.: 1"=2'	FILE NO.	
DRAWN BY:	MRG	SHEET	8
CHECKED BY:	SRM		