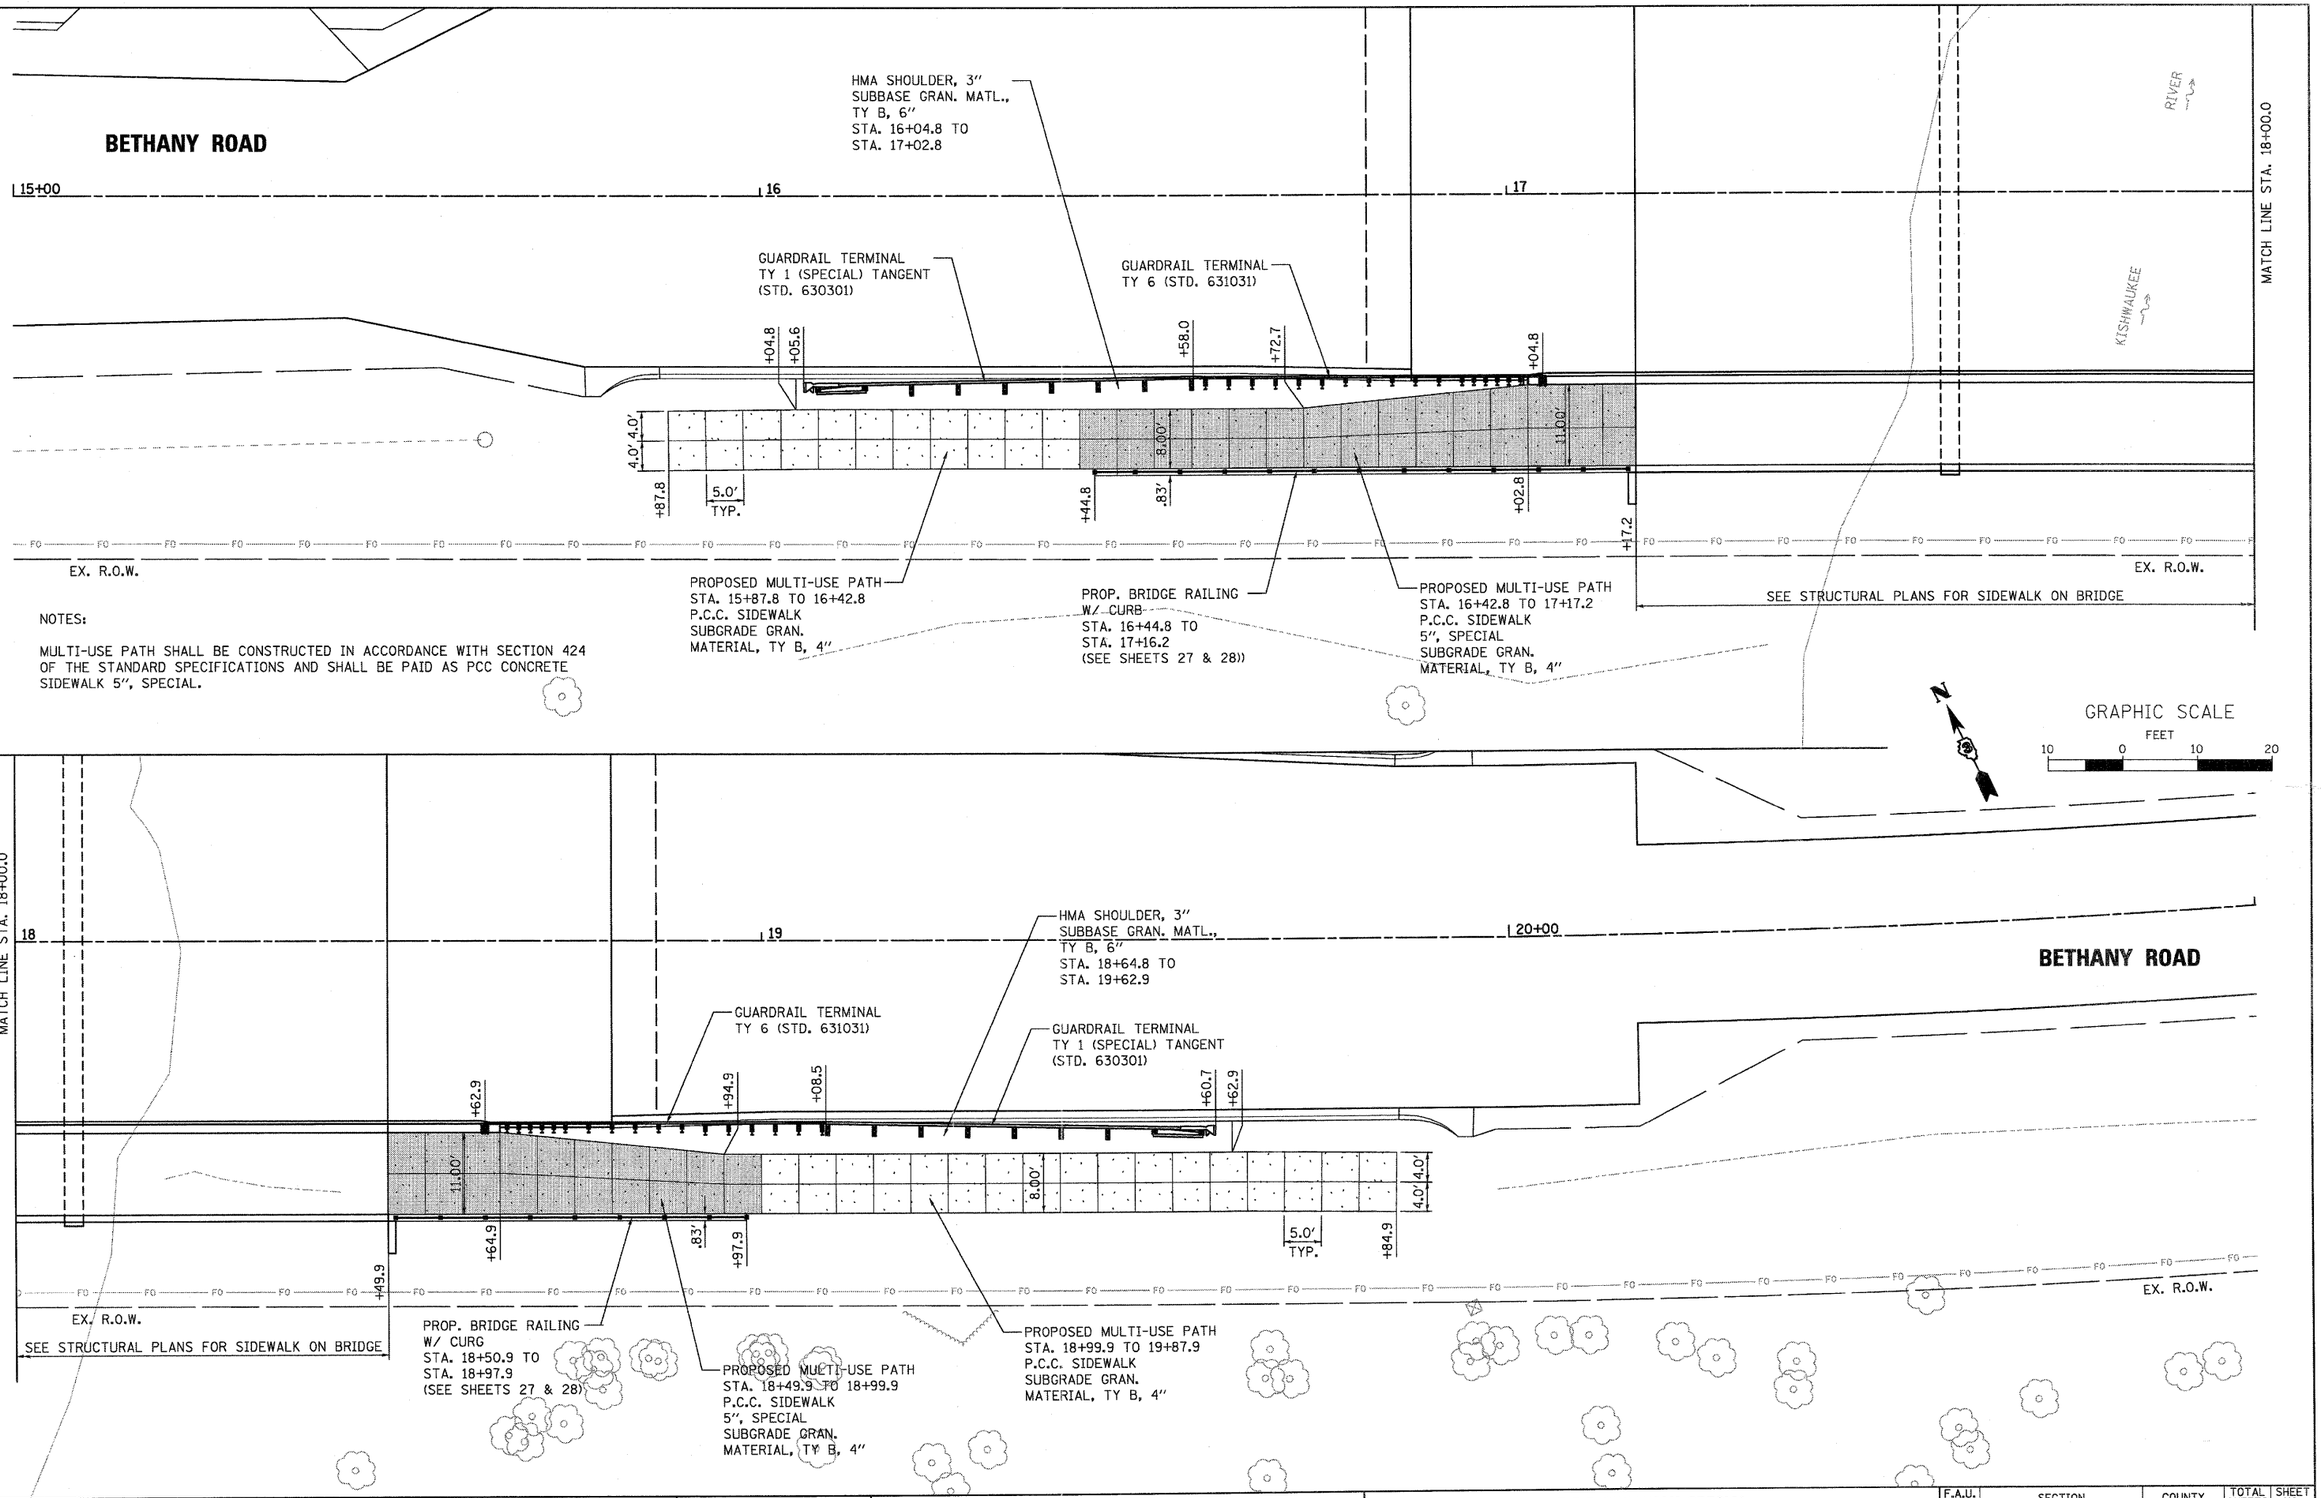

FILE NAME = W:\Projects\2010\1002054 Bethany\Roads\Civil\Dgn\Sht\BIKE-1.dgn

WILLS BURKE KELSEY ASSOCIATES LTD.
116 West Main Street, Suite 201
St. Charles, Illinois 60174

USER NAME = nparris	DESIGNED - DPB	REVISED -
	DRAWN - NDP	REVISED -
PLOT SCALE = AS SHOWN	CHECKED - SBP	REVISED -
PLOT DATE = 7/6/2011	DATE - 7/8/11	REVISED -

STATE OF ILLINOIS
DEPARTMENT OF TRANSPORTATION

P.C.C. SIDEWALK, SPECIAL
PLAN

SCALE: AS SHOWN | SHEET NO. 26 OF 88 SHEETS | STA. | TO STA.

F.A.U. RTE.	SECTION	COUNTY	TOTAL SHEETS	SHEET NO.
5355	04-00167-00-BR	DEKALB	88	26
		CONTRACT NO.87491		
FED. ROAD DIST. NO. 3	ILLINOIS	FED. AID PROJECT		