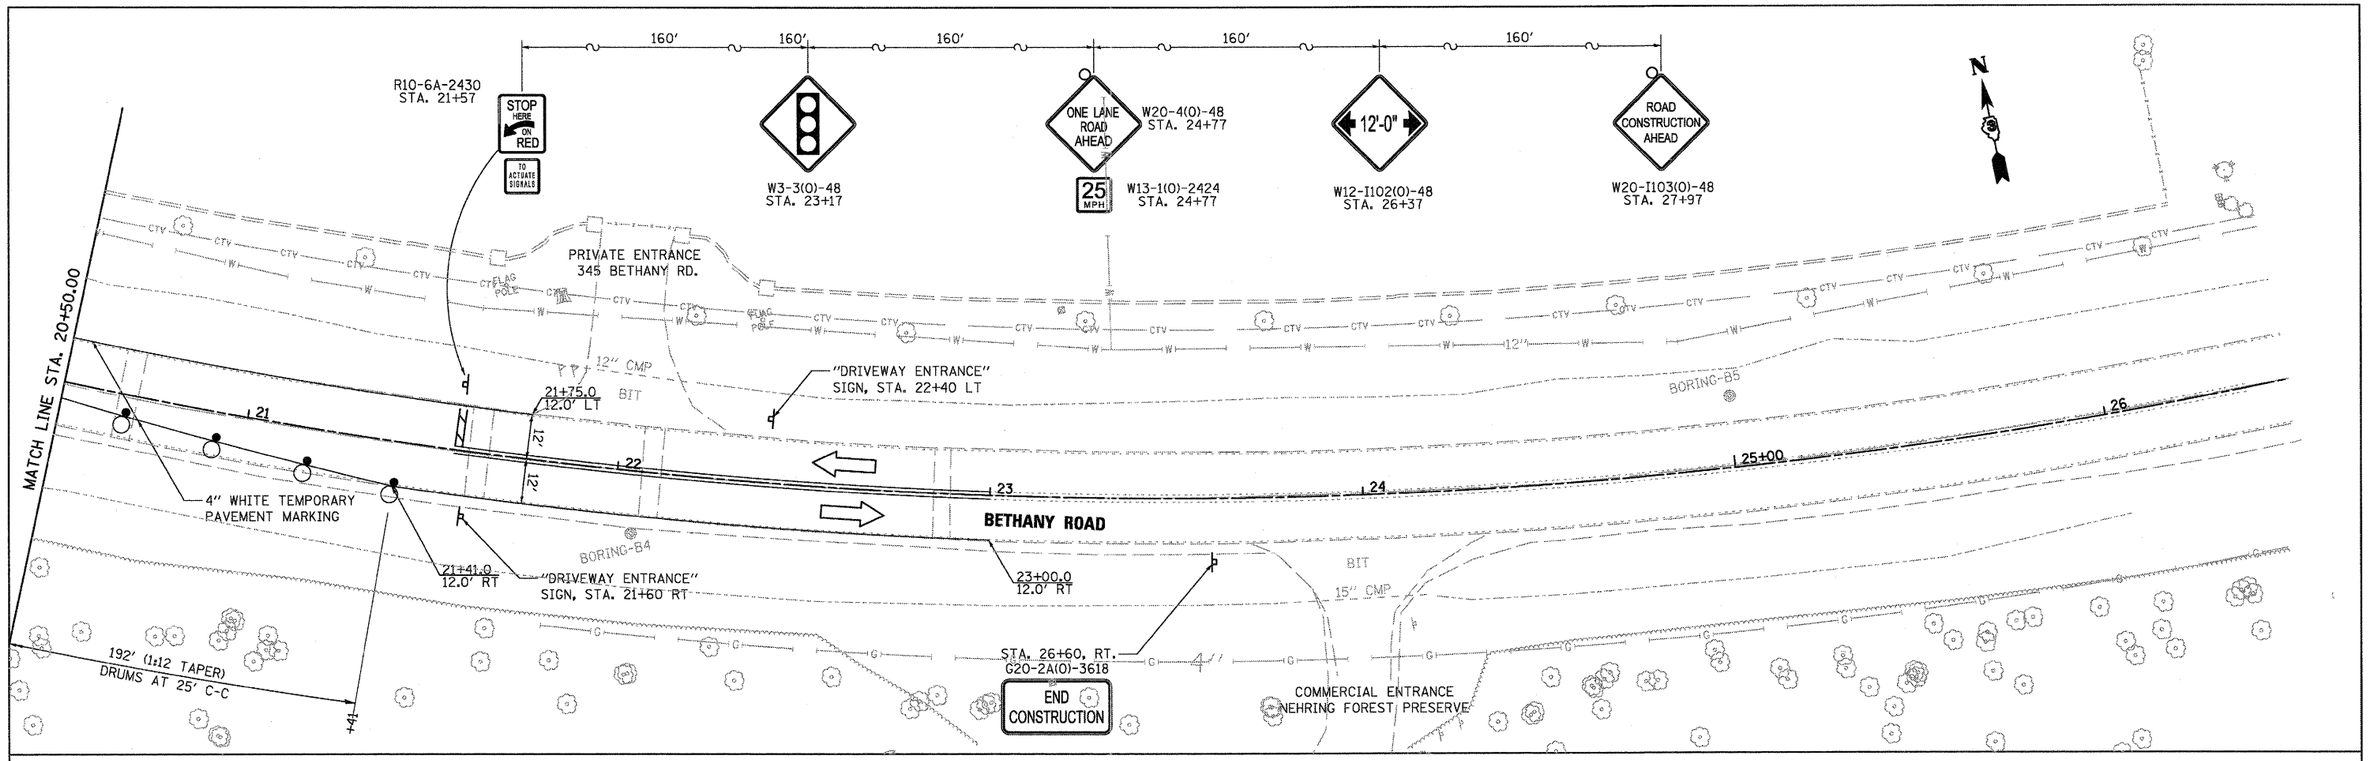

STAGING PLAN NOTES:

1. TYPE III BARRICADE TO BE PLACED WHEN NO WORK IS BEING PERFORMED.
2. BARRIER WALL/GUARDRAIL MARKERS AT 25' cts. SEE STANDARDS 704001 & 635011.
3. WHEN TEMP. BRIDGE RAIL IS SPECIFIED, IT SHALL BE CONNECTED TO THE TEMP. CONC. BARRIER USING TRAFFIC BARRIER TERMINAL TYPE II.

GENERAL NOTES:

1. SEE IDOT STANDARD 701321, LANE CLOSURE, 2L, 2W, BRIDGE REPAIR WITH BARRIER FOR ADDITIONAL INFORMATION.
2. SEE MOT TYPICAL SECTIONS FOR ADDITIONAL INFORMATION.
3. ALL TEMPORARY PAVEMENT MARKINGS IN STAGE 2 SHALL BE TAPE.
4. AGGREGATE SHOULDER SHALL BE PLACED ADJACENT TO THE TEMPORARY PAVEMENT AND BE PAID FOR AS ITEM 48101500. AGGREGATE WEDGE SHOULDER, TYPE B
5. DRIVEWAY SHALL REMAIN ACCESSABLE AT ALL TIMES DURING CONSTRUCTION. ADDITIONAL BARRICADES CAN BE USED AS NEEDED.

LEGEND

- TYPE III BARRICADE WITH FLASHING LIGHT
- IMPACT ATTENUATOR
- TEMPORARY PAVEMENT WIDENING, 10"
- SIGN (WORK ZONE)
- DRUM WITH STEADY BURN LIGHT OR BARRICADE
- TEMPORARY CONCRETE BARRIER W/ TYPE C MARKERS
- DOUBLE VERTICAL PANEL
- CRYSTAL BIDIRECTIONAL BARRIER WALL/ GUARDRAIL MARKER
- PERMANENT PAVEMENT MARKING REMOVAL
- DIRECTION OF TRAFFIC FLOW

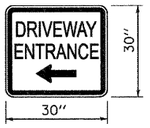

(2 REQ. EA. D/W)

THE COST TO FURNISH, INSTALL AND REMOVE THESE SIGNS SHALL BE INCLUDED IN THE COST OF TRAFFIC CONTROL AND PROTECTION STANDARD 701321

PAVEMENT MARKING NOTE

ONLY TEMPORARY PAVEMENT MARKING TAPE WILL BE USED ON EXISTING PAVEMENT PAST THE PROPOSED PAVING LIMITS AND FINAL SURFACE COURSES.

FILE NAME = W:\Projects\2010\102054 Bethany&Rt\cadd\Civil\Dgn\Sht\MOTstg2-2.dgn

WILLS BURKE KELSEY ASSOCIATES LTD.
116 West Main Street, Suite 201
St. Charles, Illinois 60174

USER NAME = nparris	DESIGNED - DPB	REVISED -	
	DRAWN - RPD	REVISED -	
PLOT SCALE = AS SHOWN	CHECKED - SBP	REVISED -	
PLOT DATE = 7/6/2011	DATE - 7/8/11	REVISED -	

STATE OF ILLINOIS
DEPARTMENT OF TRANSPORTATION

MAINTENANCE OF TRAFFIC
STAGE 2

SCALE: AS SHOWN | SHEET NO. 36 OF 88 SHEETS | STA. | TO STA.

F.A.U. RTE.	SECTION	COUNTY	TOTAL SHEETS	SHEET NO.
5355	04-00167-00-BR	DEKALB	88	36

CONTRACT NO.87491

FED. ROAD DIST. NO. 3 | ILLINOIS | FED. AID PROJECT