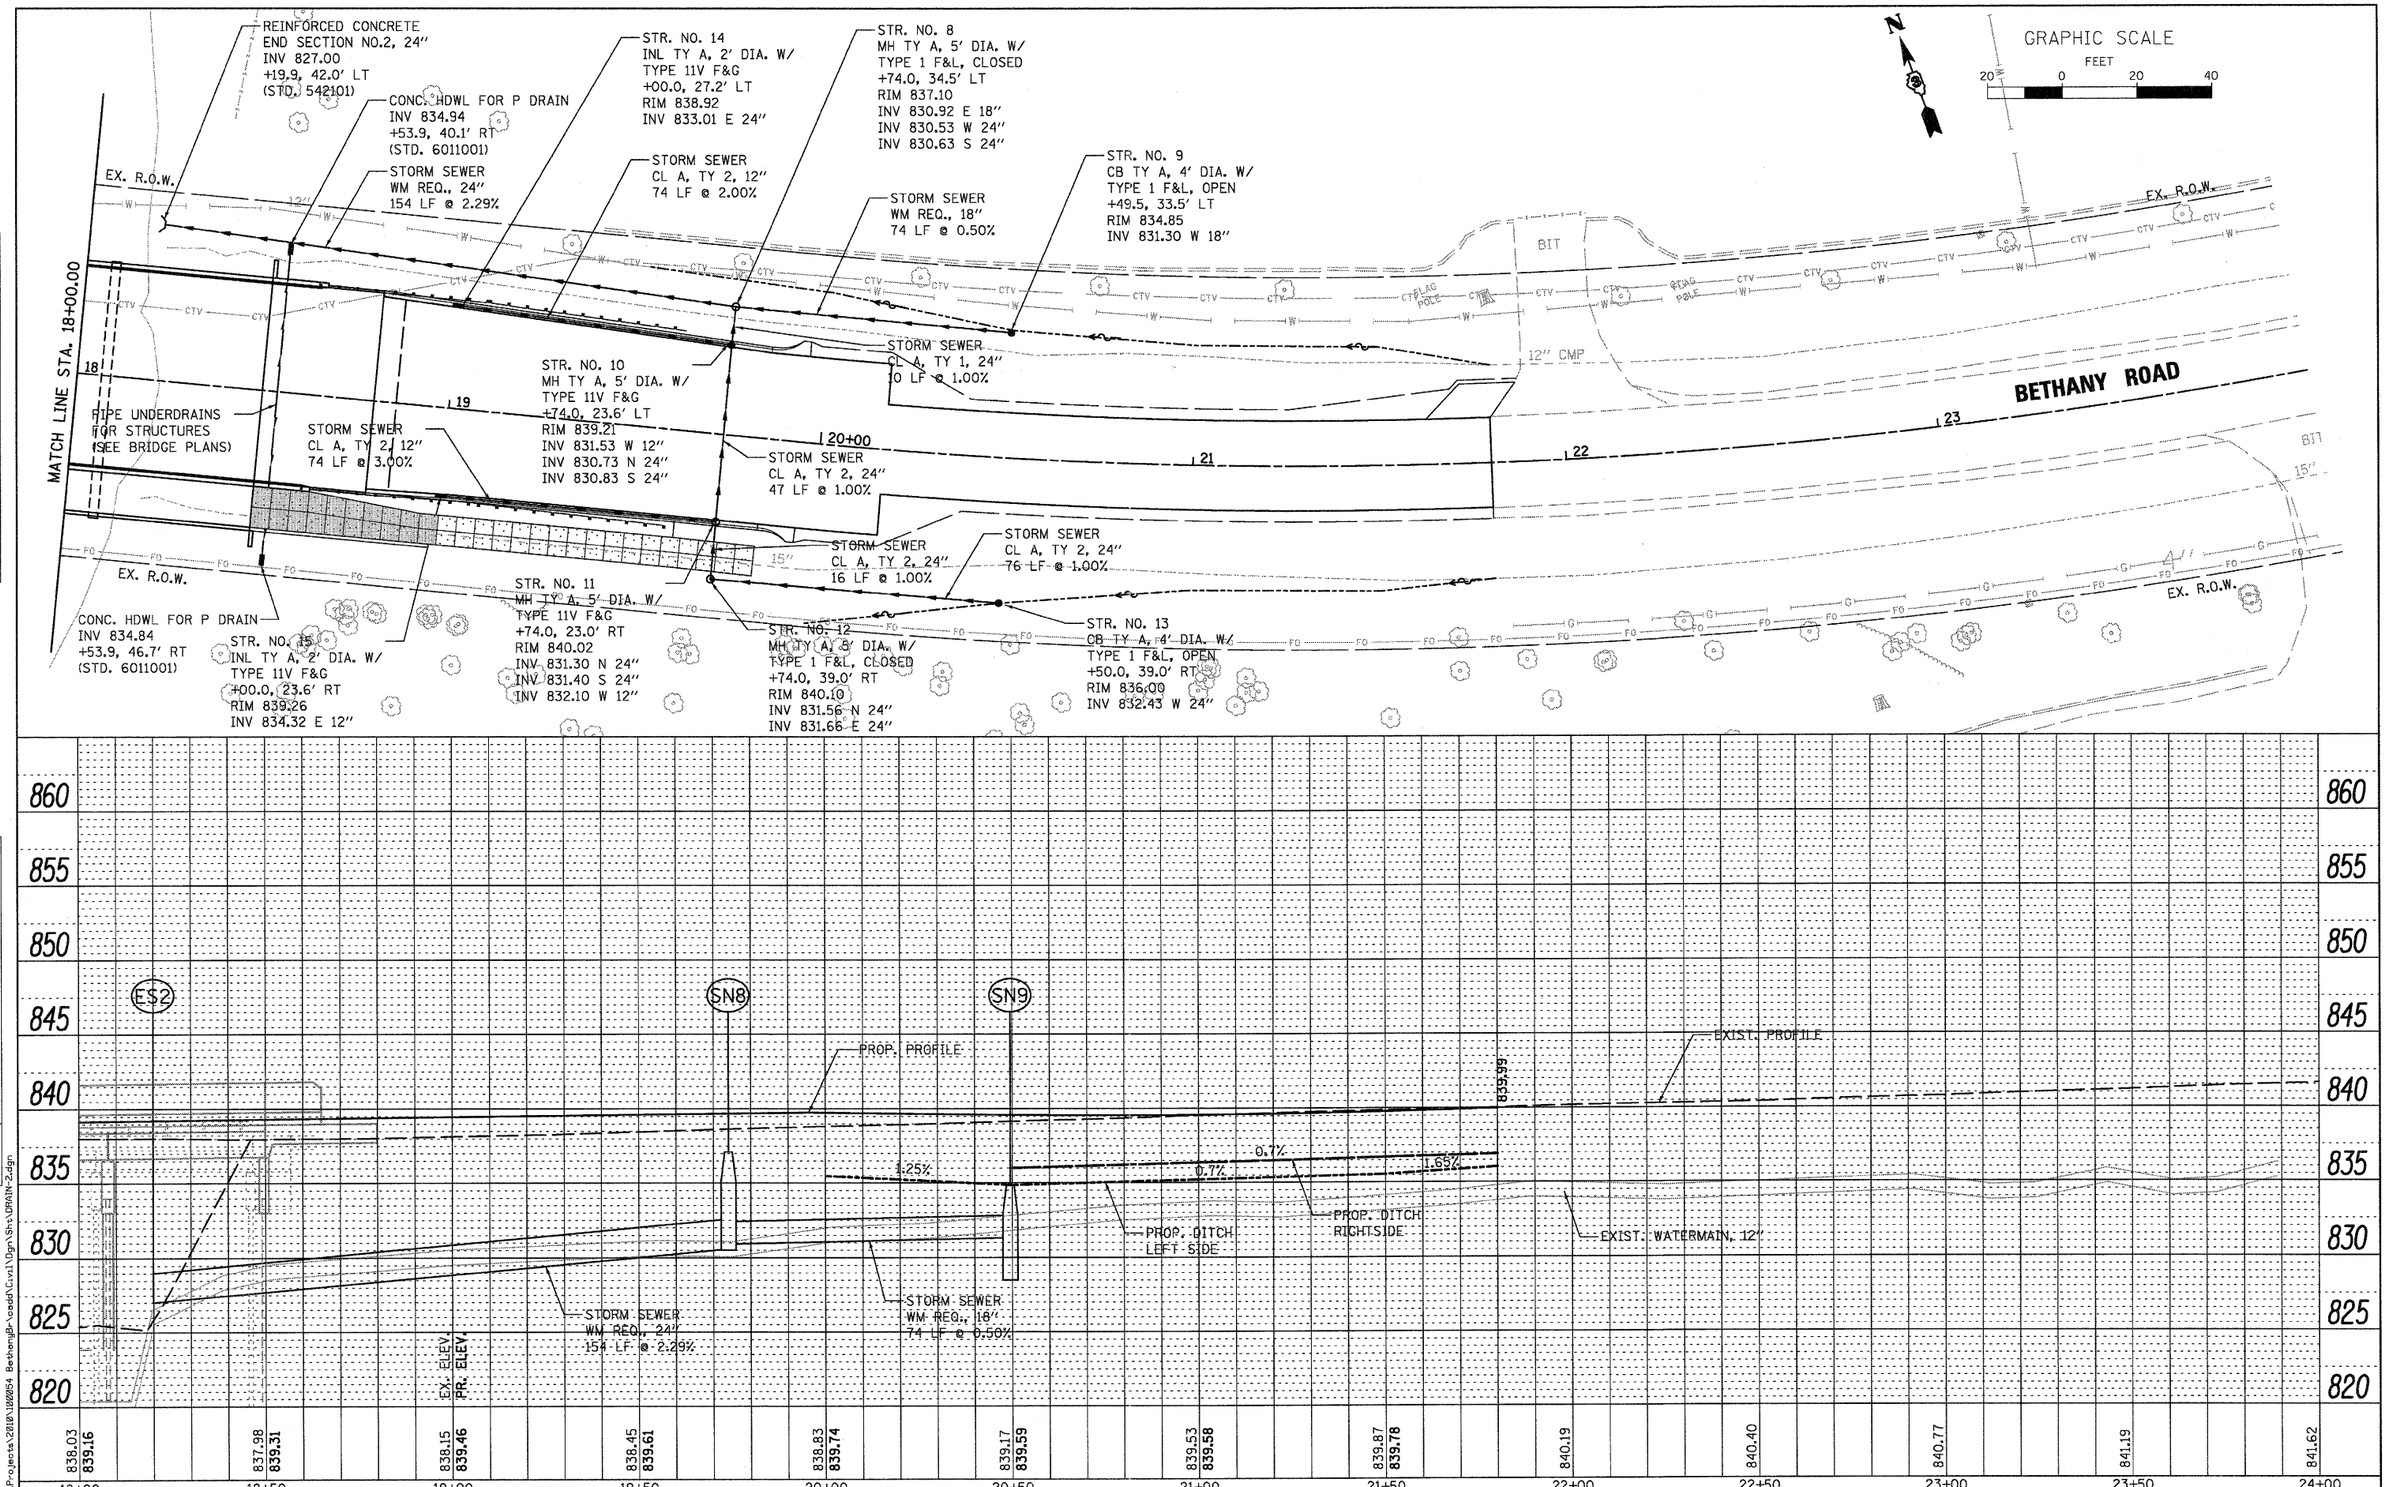

PLAN — NOTE BOOK NO. — SURVEYED — PLOTTED — ALIGNMENT CHECKED — RT. OF WAY CHECKED — CADD FILE NAME — BY — DATE

PROFILE — NOTE BOOK NO. — SURVEYED — PLOTTED — GRADES CHECKED — B.M. NOTED — STRUCTURE NOTATIONS CHKD — BY — DATE

FILE NAME = W:\Projects\2010\100054 BethanyBr\cadd\Civil\Dgn\Sht\DRAIN-2.dgn

WILLS BURKE KELSEY ASSOCIATES LTD. 116 West Main Street, Suite 201 St. Charles, Illinois 60174	USER NAME = nparris	DESIGNED - DPB	REVISED -
		DRAWN - NDP	REVISED -
	PLOT SCALE = AS SHOWN	CHECKED - SBP	REVISED -
	PLOT DATE = 7/6/2011	DATE - 7/8/11	REVISED -

STATE OF ILLINOIS
DEPARTMENT OF TRANSPORTATION

DRAINAGE AND UTILITIES
PLAN & PROFILE

SCALE: AS SHOWN | SHEET NO. 43 OF 88 SHEETS | STA. 18+00.00 TO STA. 21+80.00

F.A.U. RTE.	SECTION	COUNTY	TOTAL SHEETS	SHEET NO.
5355	04-00167-00-BR	DEKALB	88	43
		CONTRACT NO.87491		
FED. ROAD DIST. NO. 3	ILLINOIS	FED. AID PROJECT		