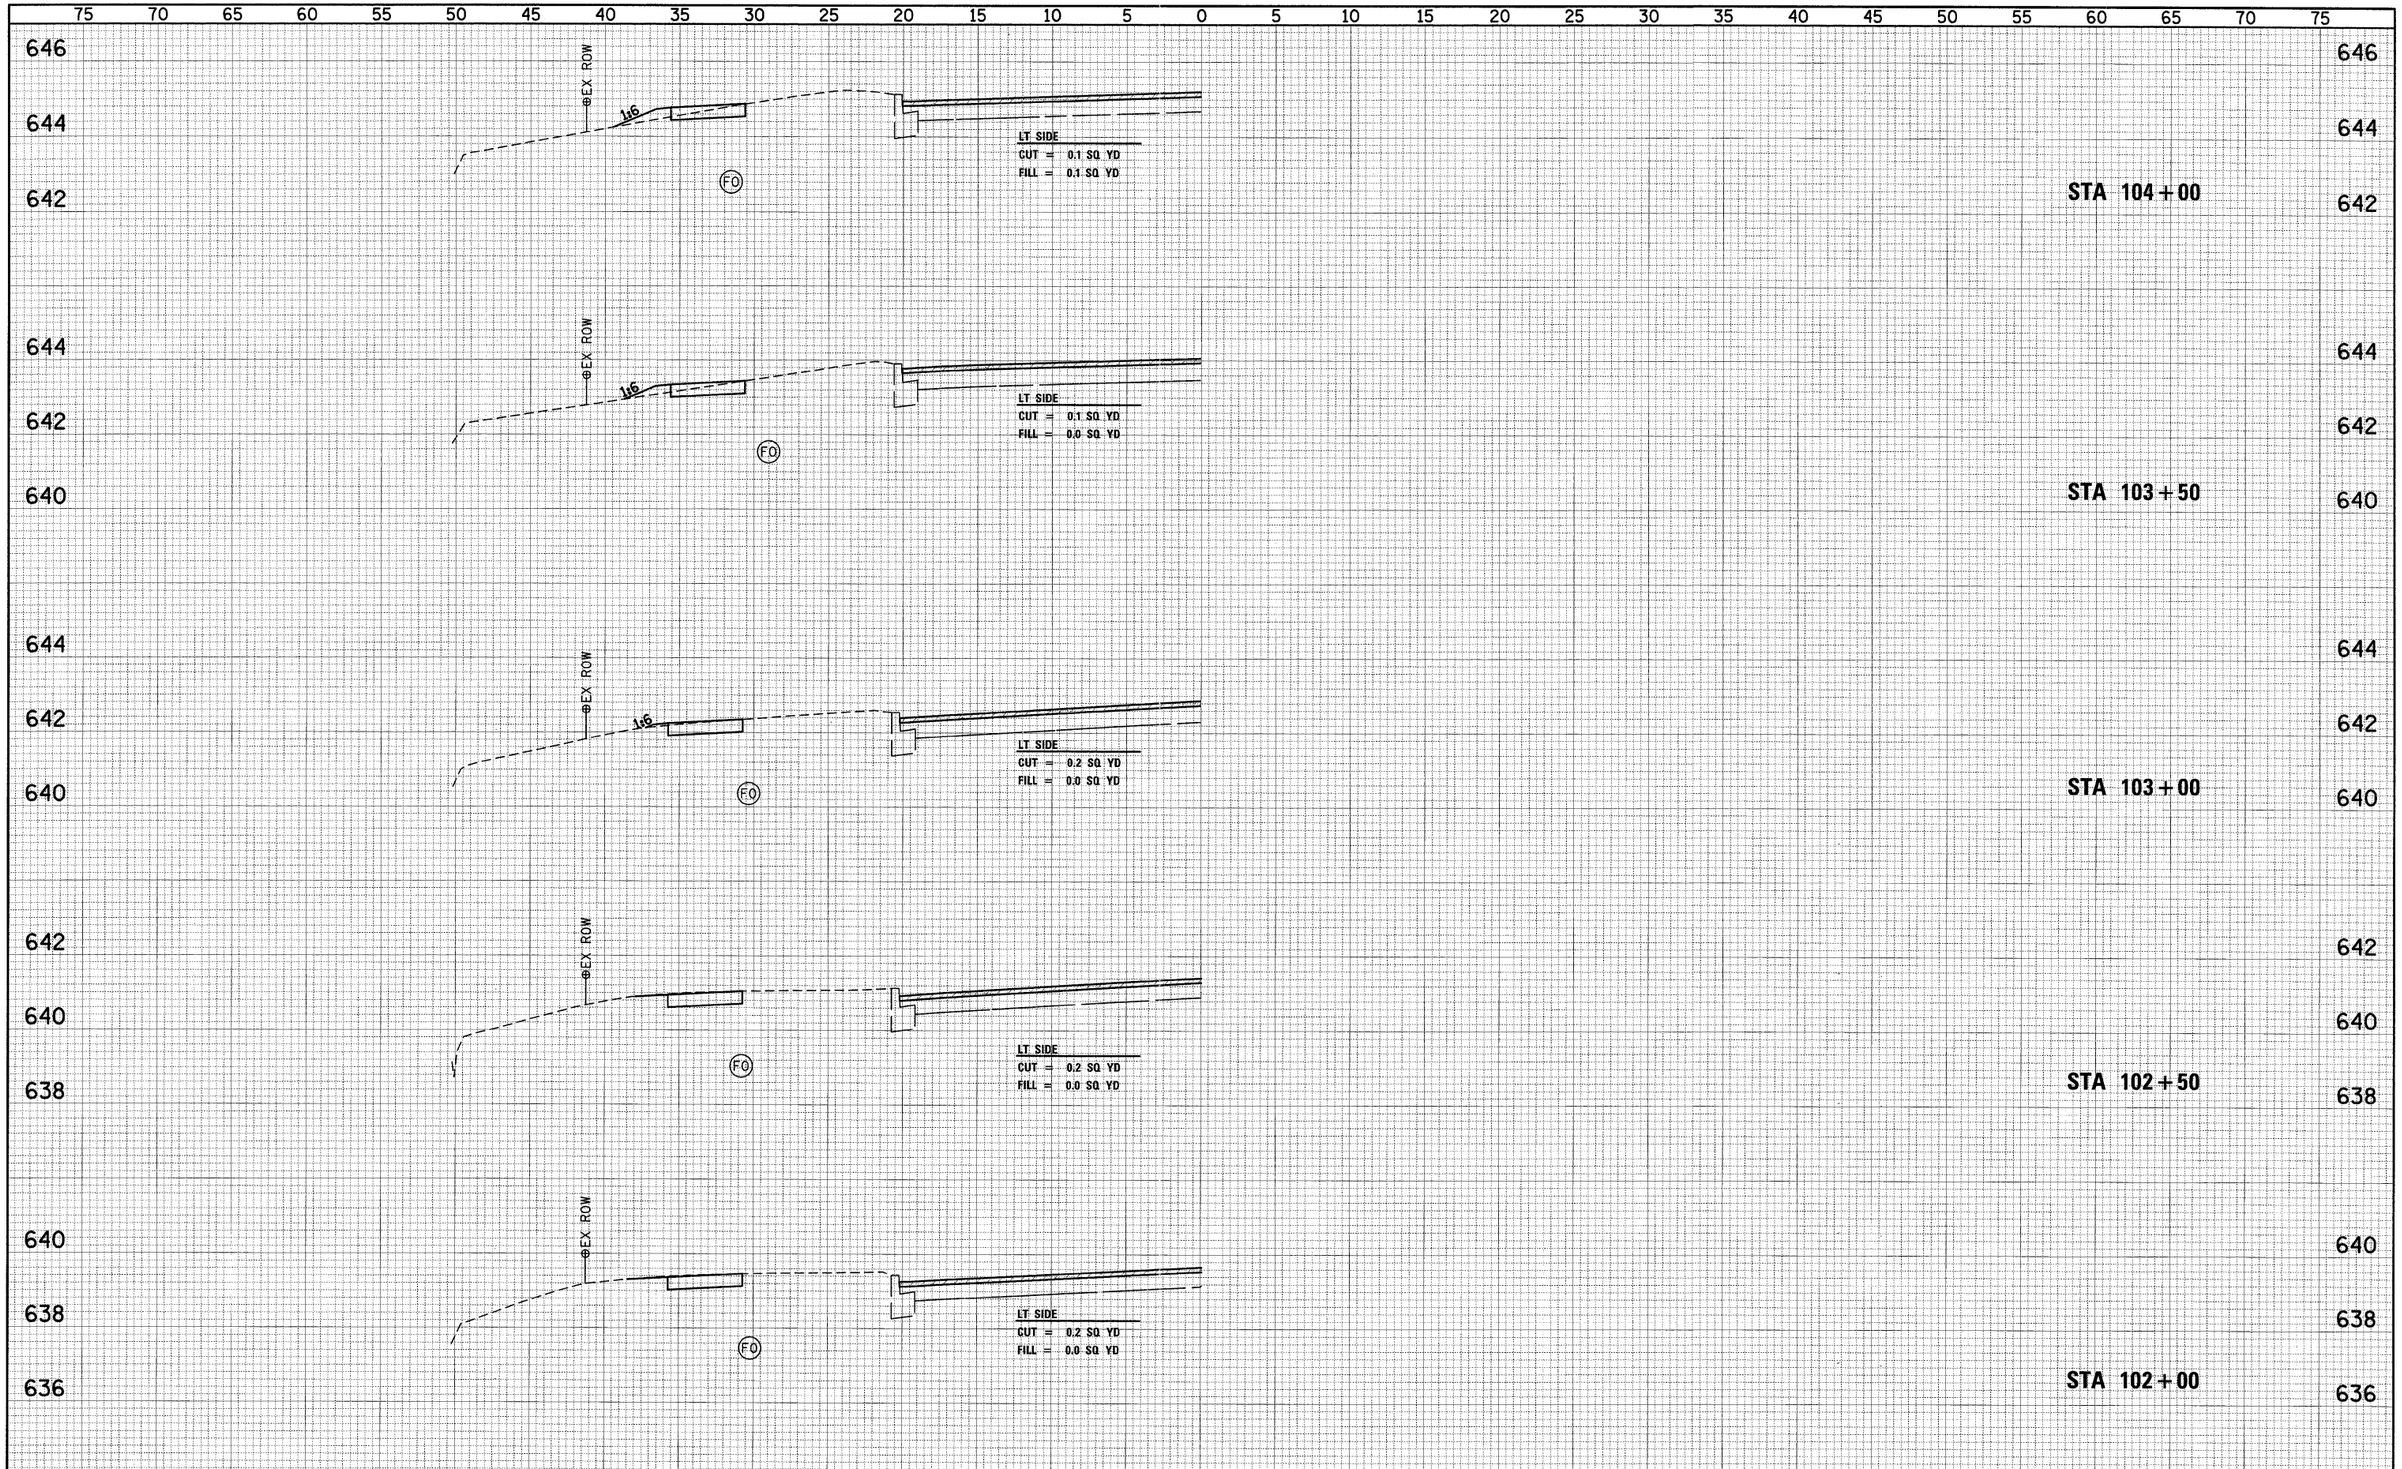

FINAL SURVEY	BY	DATE
SURVEYED		
PLOTTED		
TEMPLATE		
AREAS		
AREAS CHECKED		
NOTE BOOK		
NO.		

ORIGINAL SURVEY	BY	DATE
SURVEYED		
PLOTTED		
TEMPLATE		
AREAS		
AREAS CHECKED		
NOTE BOOK		
NO.		

FILE NAME = P:\08files\080297\05 Plans\ConstructionPlans\XS_080297.dgn	USER NAME = smb	DESIGNED -	REVISED -
		CHECKED -	REVISED -
	PLOT SCALE = 5.0000 ' / IN.	DRAWN -	REVISED -
	PLOT DATE = 6/28/2011	CHECKED -	REVISED -

CITY OF QUINCY
730 MAINE STREET
QUINCY, IL 62301

FAU 7807 (MAINE STREET) CROSS SECTIONS
STA 102+00 TO STA 104+00

SCALE: | SHEET NO. OF SHEETS | STA. 102+00 TO STA. 104+00

F.A.U. RTE.	SECTION	COUNTY	TOTAL SHEETS	SHEET NO.
7807	08-00307-00-TL	ADAMS	50	37

CONTRACT NO. 93554

FED. ROAD DIST. NO. | ILLINOIS | FED. AID PROJECT