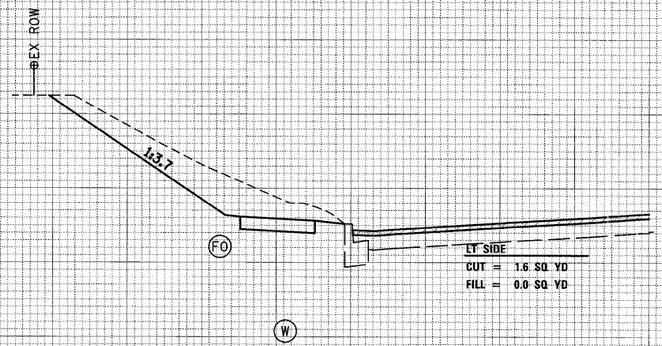

STA 111+75

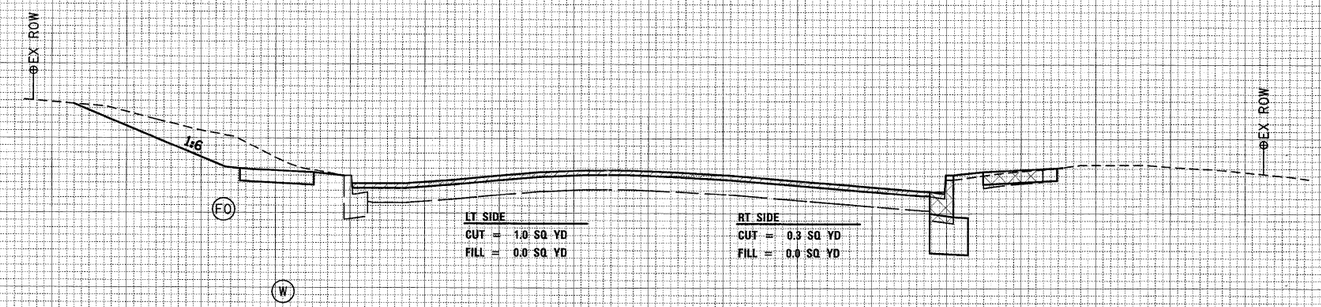

STA 111+50

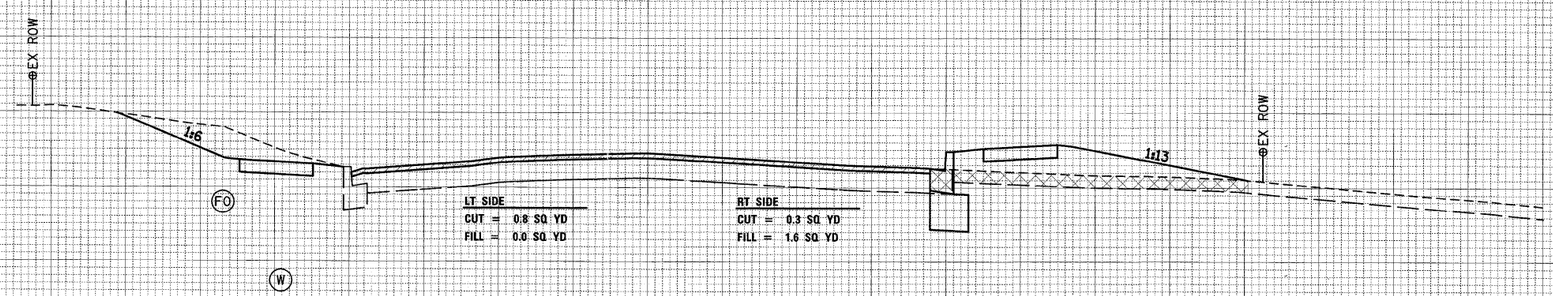

STA 111+25

FILE NAME =	USER NAME = seb	DESIGNED -	REVISED -
P:\08files\080297\05 Plans\ConstructionPlans\XS_080297.dgn		CHECKED -	REVISED -
	PLOT SCALE = 5.0000 ' / IN.	DRAWN -	REVISED -
	PLOT DATE = 6/28/2011	CHECKED -	REVISED -

CITY OF QUINCY
730 MAINE STREET
QUINCY, IL 62301

FAU 7807 (MAINE STREET) CROSS SECTIONS
STA 111+25 TO STA 111+75

SCALE: | SHEET NO. OF SHEETS | STA. 111+25 | TO STA. 111+75

F.A.U. RTE.	SECTION	COUNTY	TOTAL SHEETS	SHEET NO.
7807	08-00307-00-TL	ADAMS	50	42

CONTRACT NO. 93554

FED. ROAD DIST. NO. | ILLINOIS | FED. AID PROJECT

FINAL SURVEY — NOTE BOOK — NO. — BY — DATE
SURVEYED — PLOTTED — TEMPLATE — AREAS — AREAS CHECKED

ORIGINAL SURVEY — NOTE BOOK — NO. — BY — DATE
SURVEYED — PLOTTED — TEMPLATE — AREAS — AREAS CHECKED