FINAL SURVEY	SURVEYED	BY	DATE
NOTE BOOK	PLOTTED		
	TEMPLATE		
	AREAS		
NO.	AREAS CHECKED		

ORIGINAL SURVEY	SURVEYED	BY	DATE
NOTE BOOK	PLOTTED		
	TEMPLATE		
	AREAS		
NO.	AREAS CHECKED		

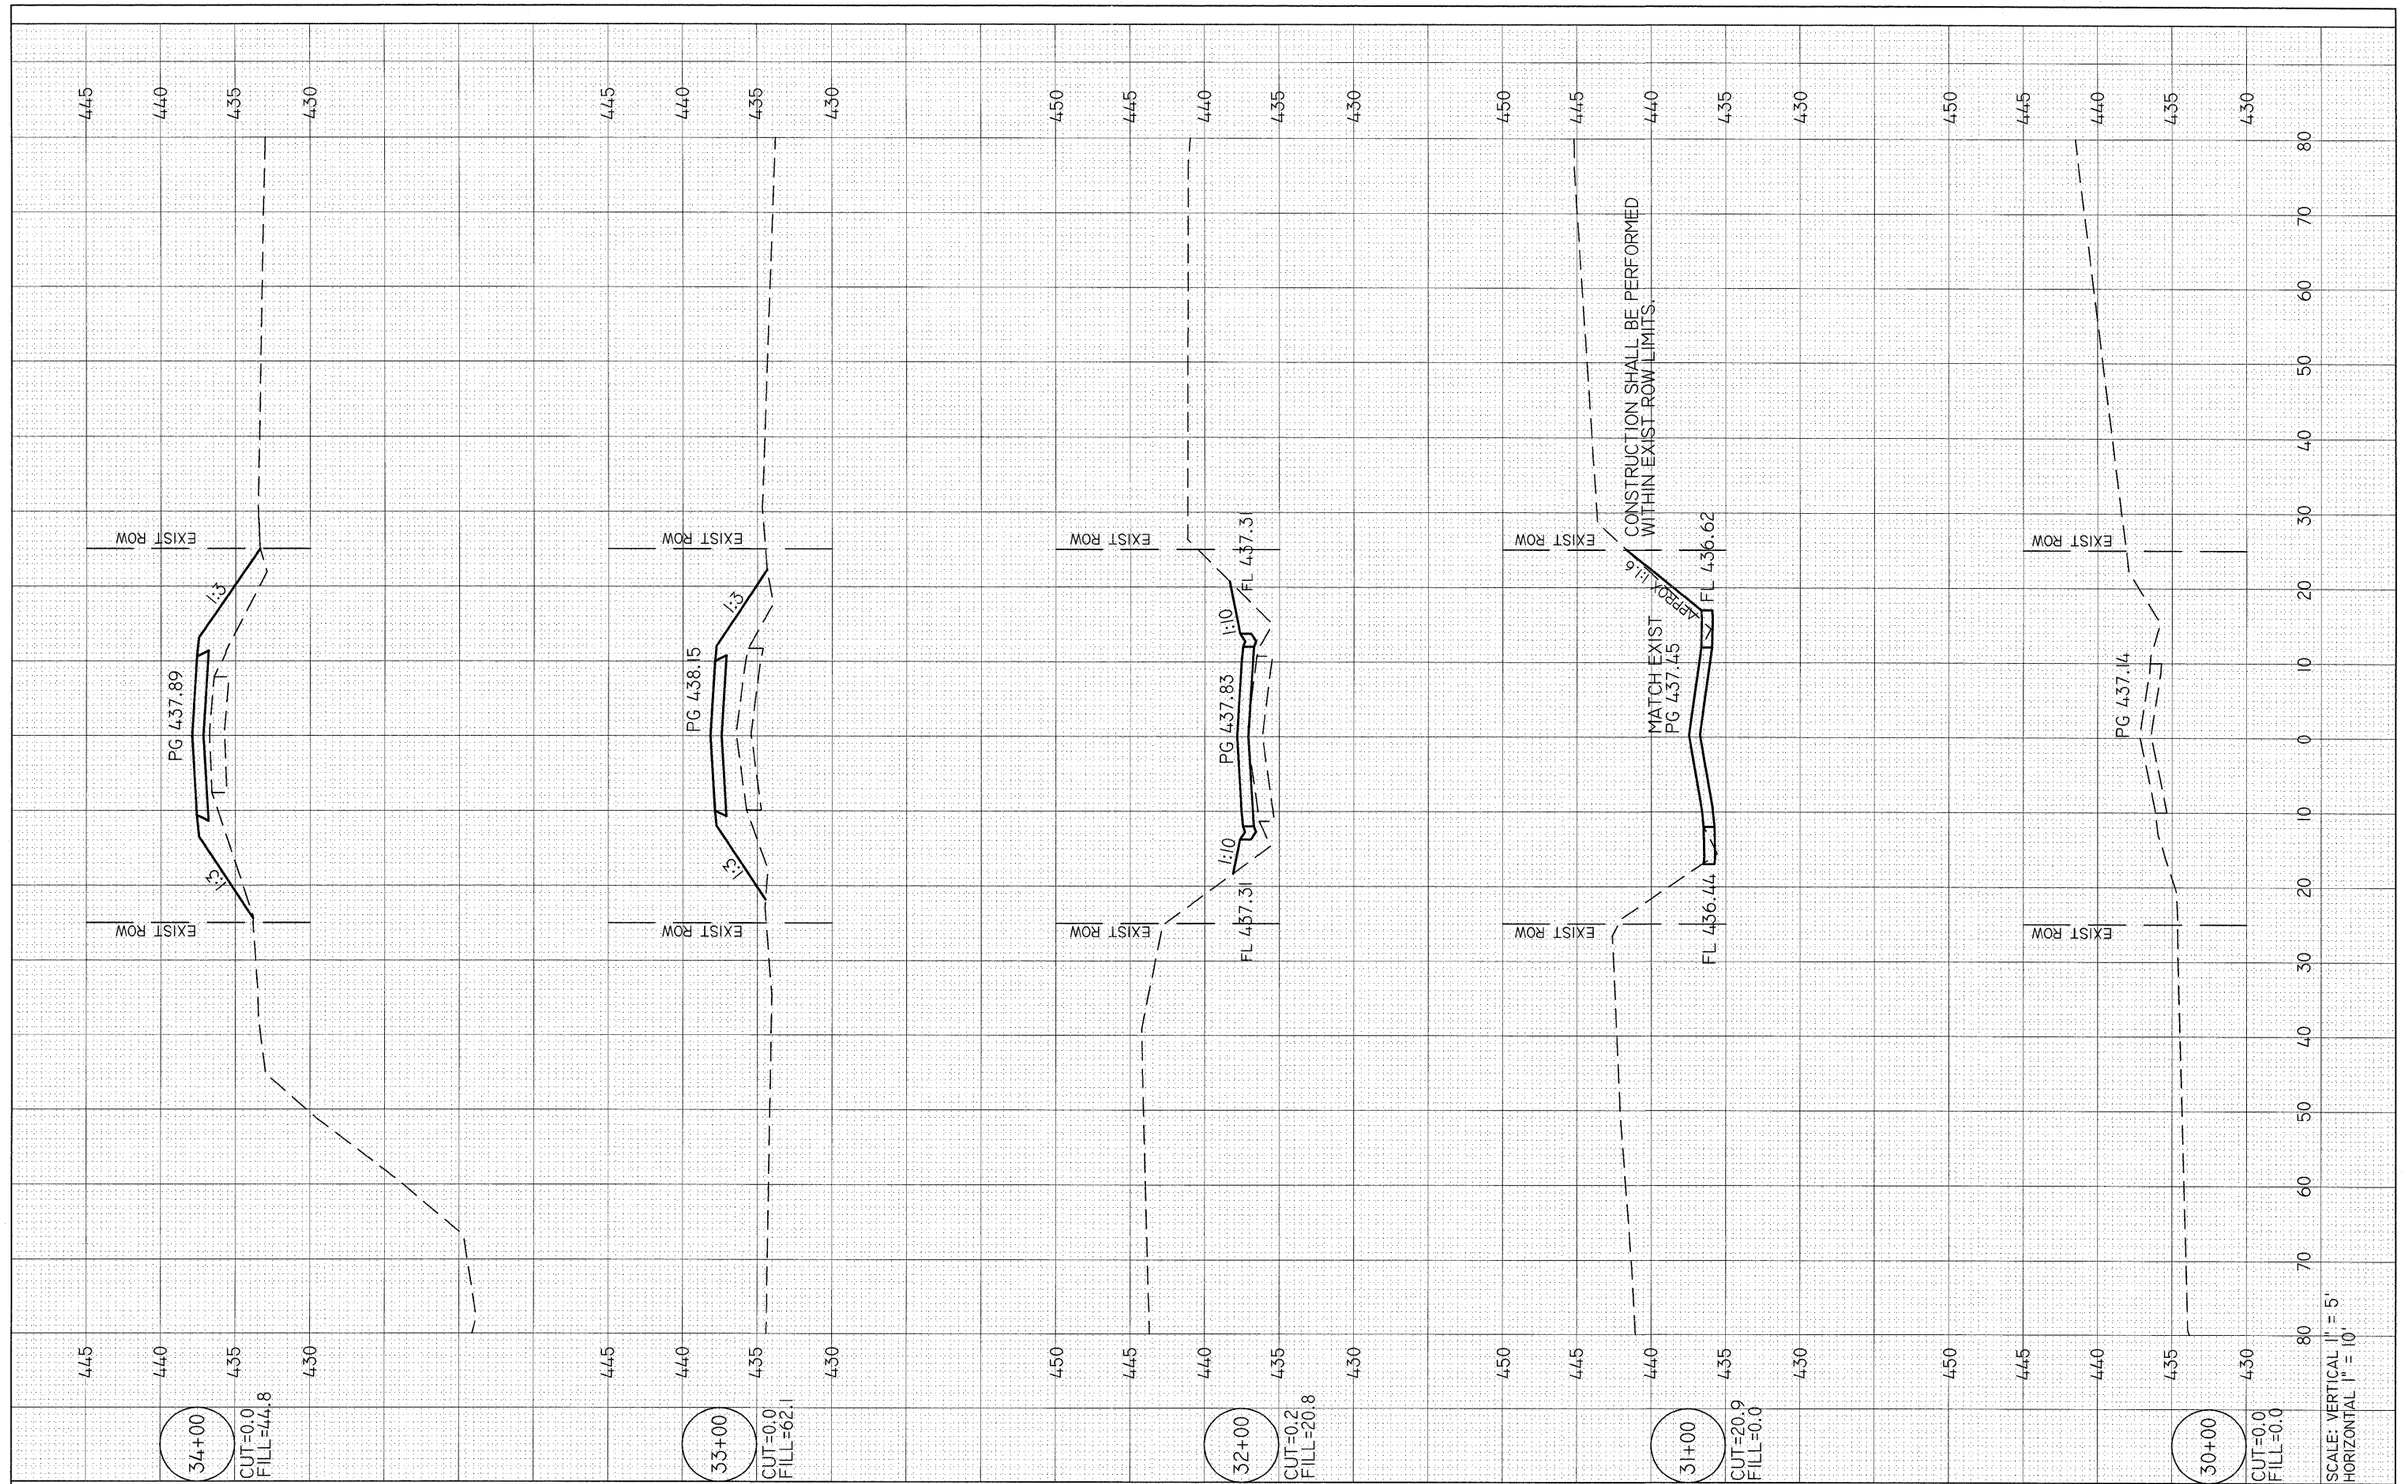

FILE NAME = 53173-sht11-xsc.dwg		DESIGNED — K. RESTOFF	REVISED —
		DRAWN — D. MICKE	REVISED —
		CHECKED — M. HARRISON	REVISED —
		DATE — NOVEMBER 2010	REVISED —

STATE OF ILLINOIS
DEPARTMENT OF TRANSPORTATION

CROSS SECTIONS

SCALE: | SHEET NO. 15 OF 16 SHEETS | STA. 30+00 | TO STA. 34+00

F.A. RTE.	SECTION	COUNTY	TOTAL SHEETS	SHEET NO.
	08-18101-04-BR	ST. CLAIR	16	15
	PROJECT BROS-163(32)	CONTRACT NO.	97466	
	ILLINOIS FED. AID PROJECT			