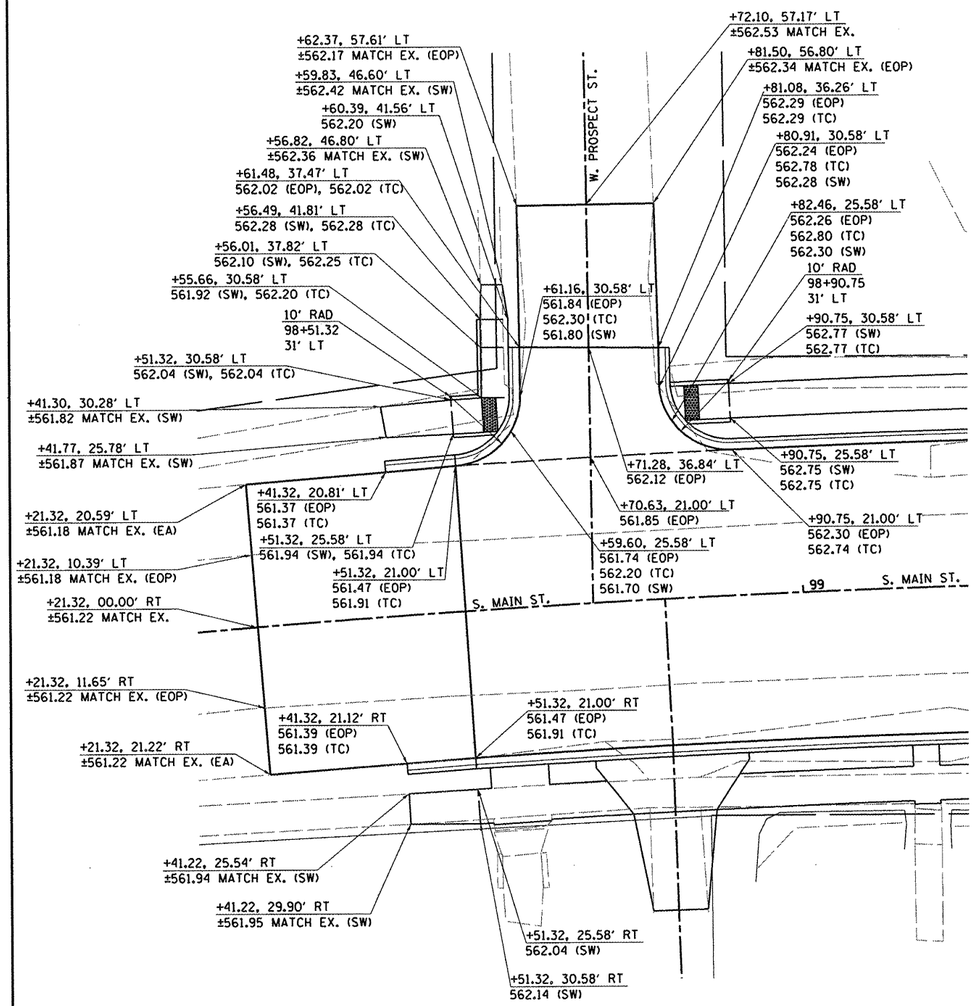

NOTE:
(EOP) = EDGE OF PAVEMENT
(SW) = SIDEWALK
(TC) = TOP OF CURB
(EA) = EDGE OF ASPHALT

MAIN STREET AND PROSPECT STREET

SCALE 1"=10'

10' 0 10' 20'
SCALE: 1" = 10'

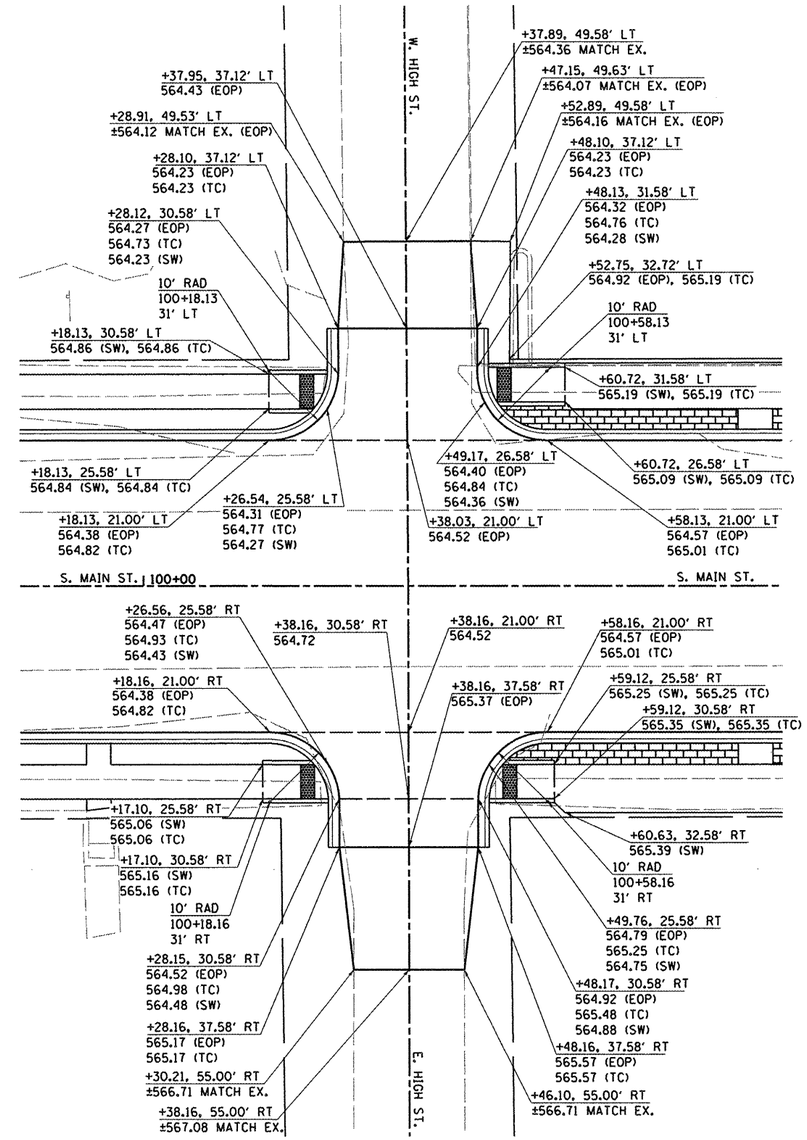

MAIN STREET AND HIGH STREET

SCALE 1"=10'

10' 0 10' 20'
SCALE: 1" = 10'

FILE NAME = $FILEL$	USER NAME = $USER$	DESIGNED - JTH	REVISED -	STATE OF ILLINOIS DEPARTMENT OF TRANSPORTATION	INTERSECTION DETAILS	F.A.U. RTE.	SECTION	COUNTY	TOTAL SHEETS	SHEET NO.
		DRAWN - JTH	REVISED -			9393	10-00026-01-RS	MADISON	31	18
	PLOT SCALE = $SCALE$	CHECKED - TLC	REVISED -			S. MAIN STREET RECONSTRUCTION - PH 2		CONTRACT NO. 97474		
	PLOT DATE = $DATE$	DATE -	REVISED -		SCALE: 1" = 10' / SHEET NO. 1 OF 2 SHEETS / STA. / TO STA.	FED. ROAD DIST. NO.	ILLINOIS	FED. AID PROJECT		