62300 *(1818, ETC, 2324.6-1P)R-8

F.A.I.	SECTION	COUNTY	TOTAL SHEETS	SHEET NO.
94/90	*	COOK	556	522
STA.		TO STA.		
FED. ROAD DIST. NO.	ILLINOIS	FED. AID PROJECT		

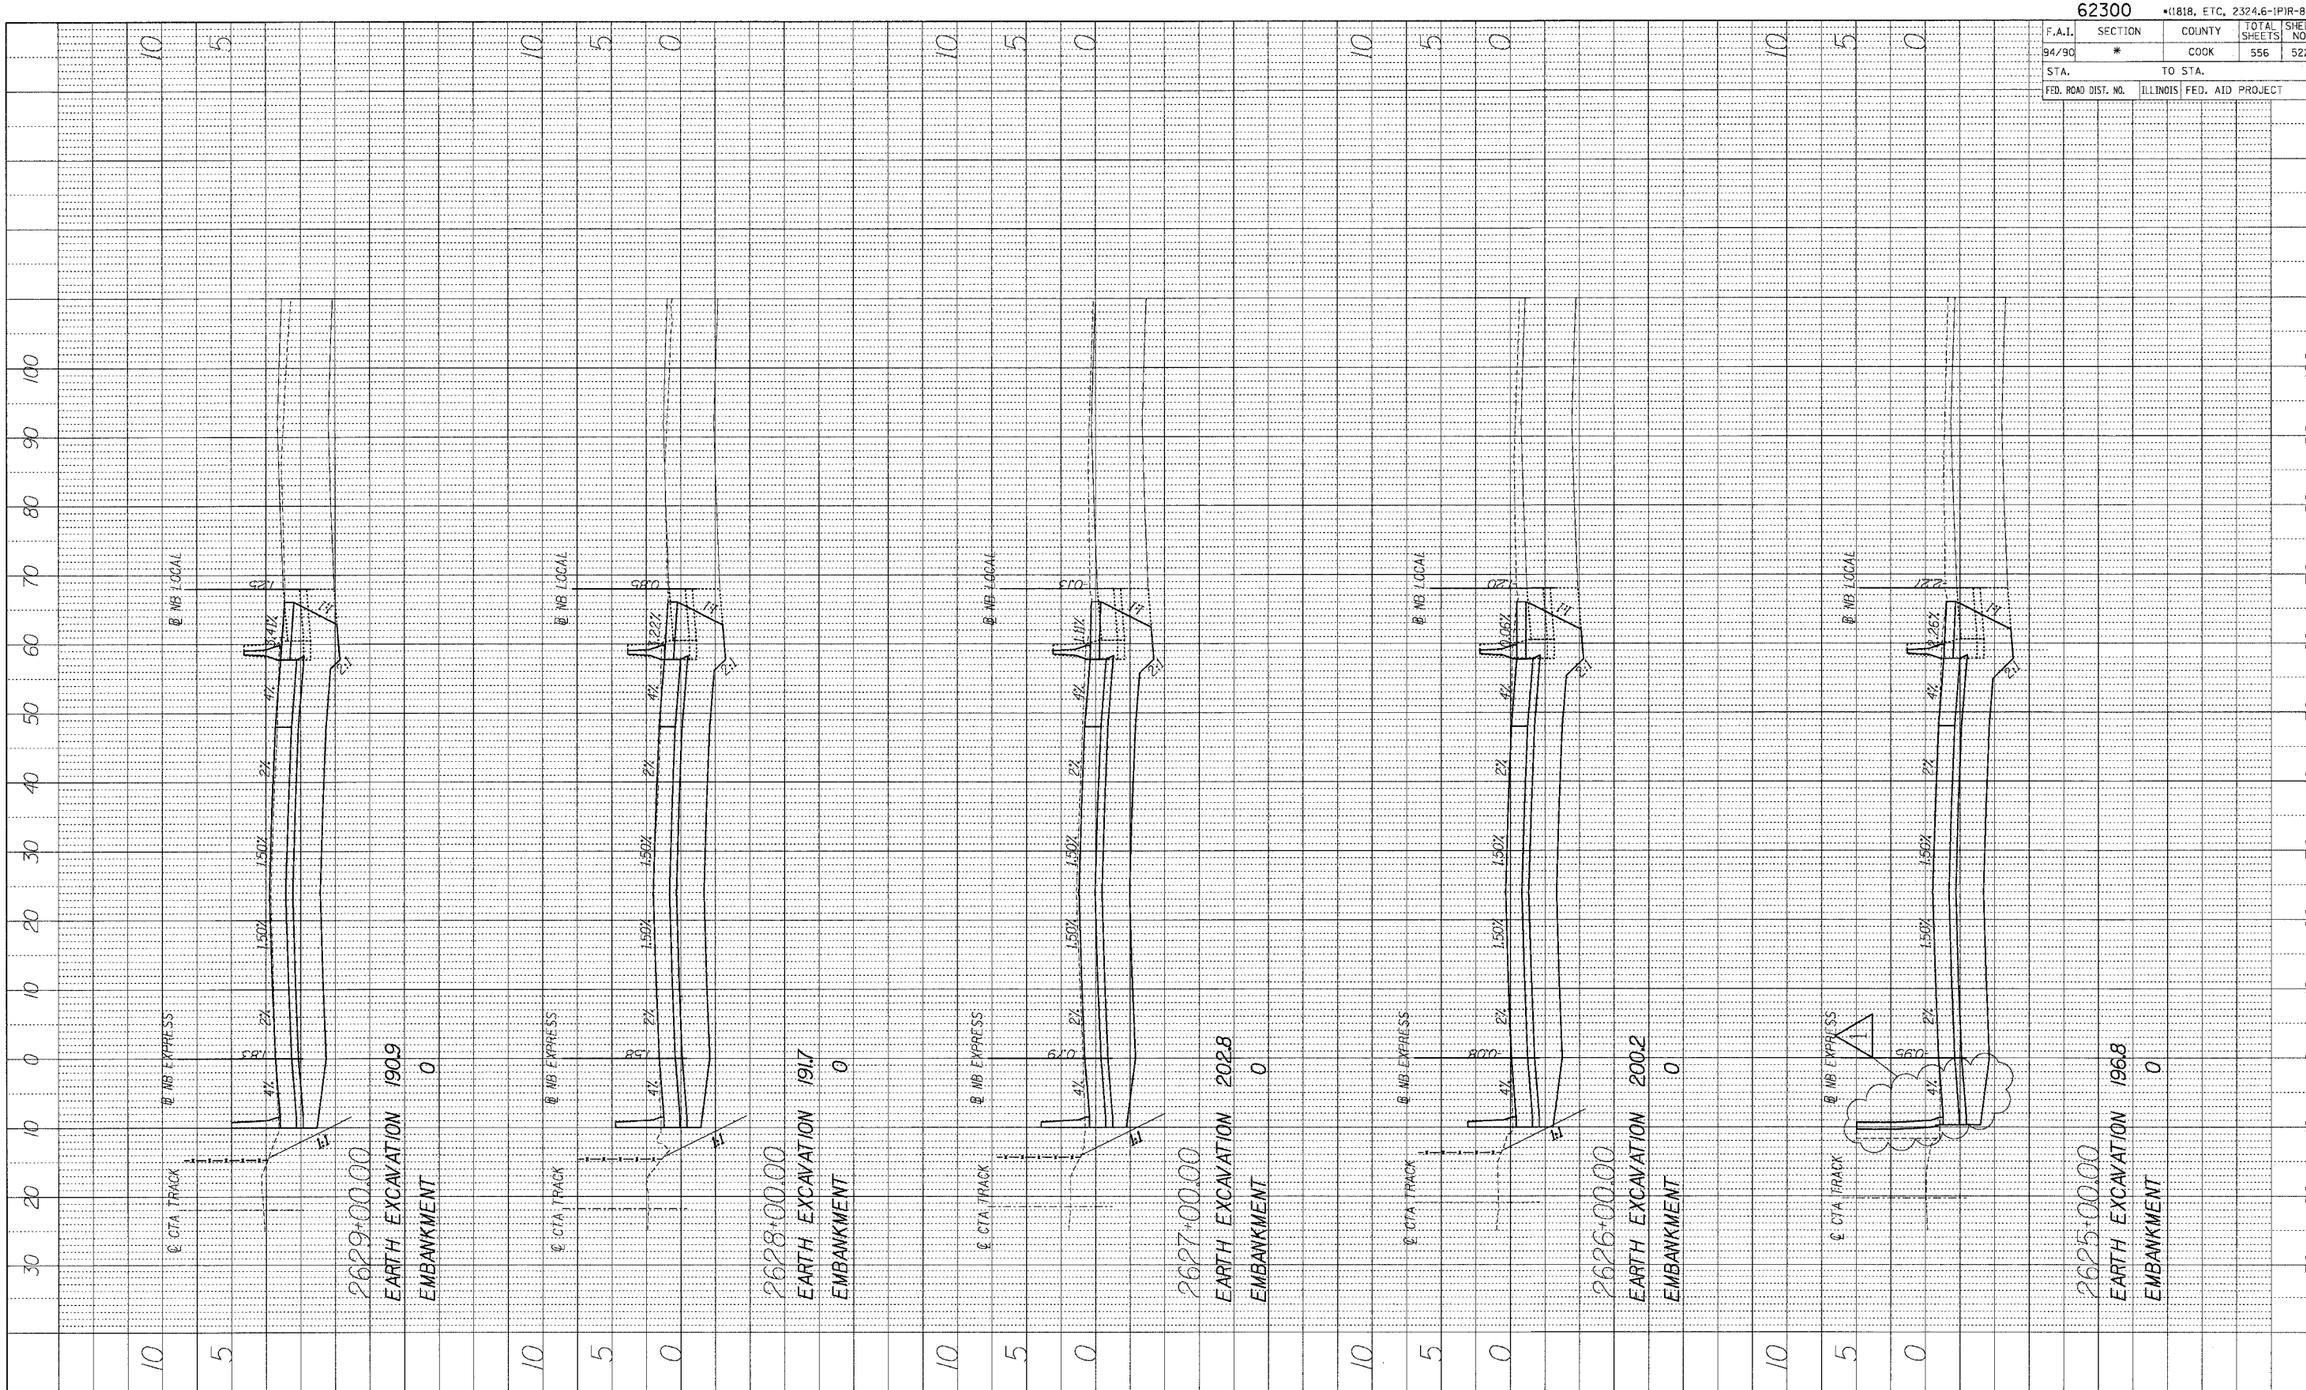

PROFILE
NOTE BOOK NO.
SURVEYED
PLOTTED
GRADES CHECKED
B.M. NOTED
STRUCTURE NOTATNS CHKD
BY
DATE

BOWMAN, BARRETT & ASSOCIATES INC.
CONSULTING ENGINEERS
Chicago, Illinois
312.228.0100
www.bbandainc.com

1 ADDENDUM 1 8/12/05

20' 0 20' 40' HORIZONTAL SCALE

5' 0 5' 10' VERTICAL SCALE

STA. ____+__ TO STA. ____+__

n:\660\cad\civil\VA\SHEETS\660_14cxs01.dgn

12:44:56 PM

8/11/2005