F.A.I.	SECTION	COUNTY	TOTAL SHEETS	SHEET NO.
94/90	*	COOK	556	198
STA.		TO STA.		
FED. ROAD DIST. NO.	ILLINOIS	FED. AID PROJECT		

62300

* (1818, ETC. 2324.6-1PIR-8

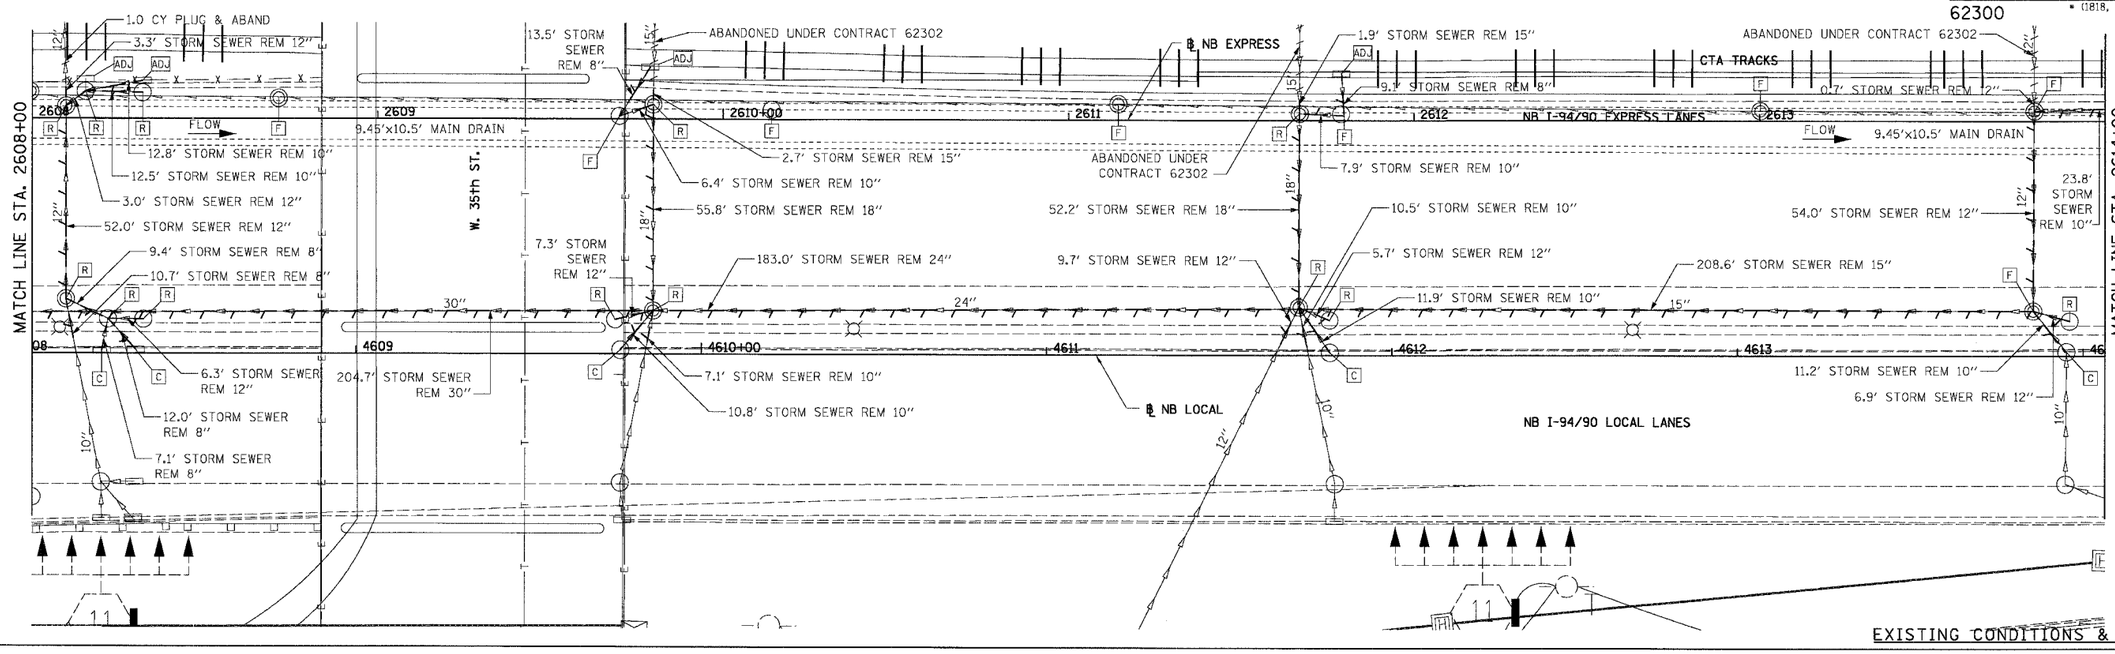

EXISTING CONDITIONS & REMOVALS

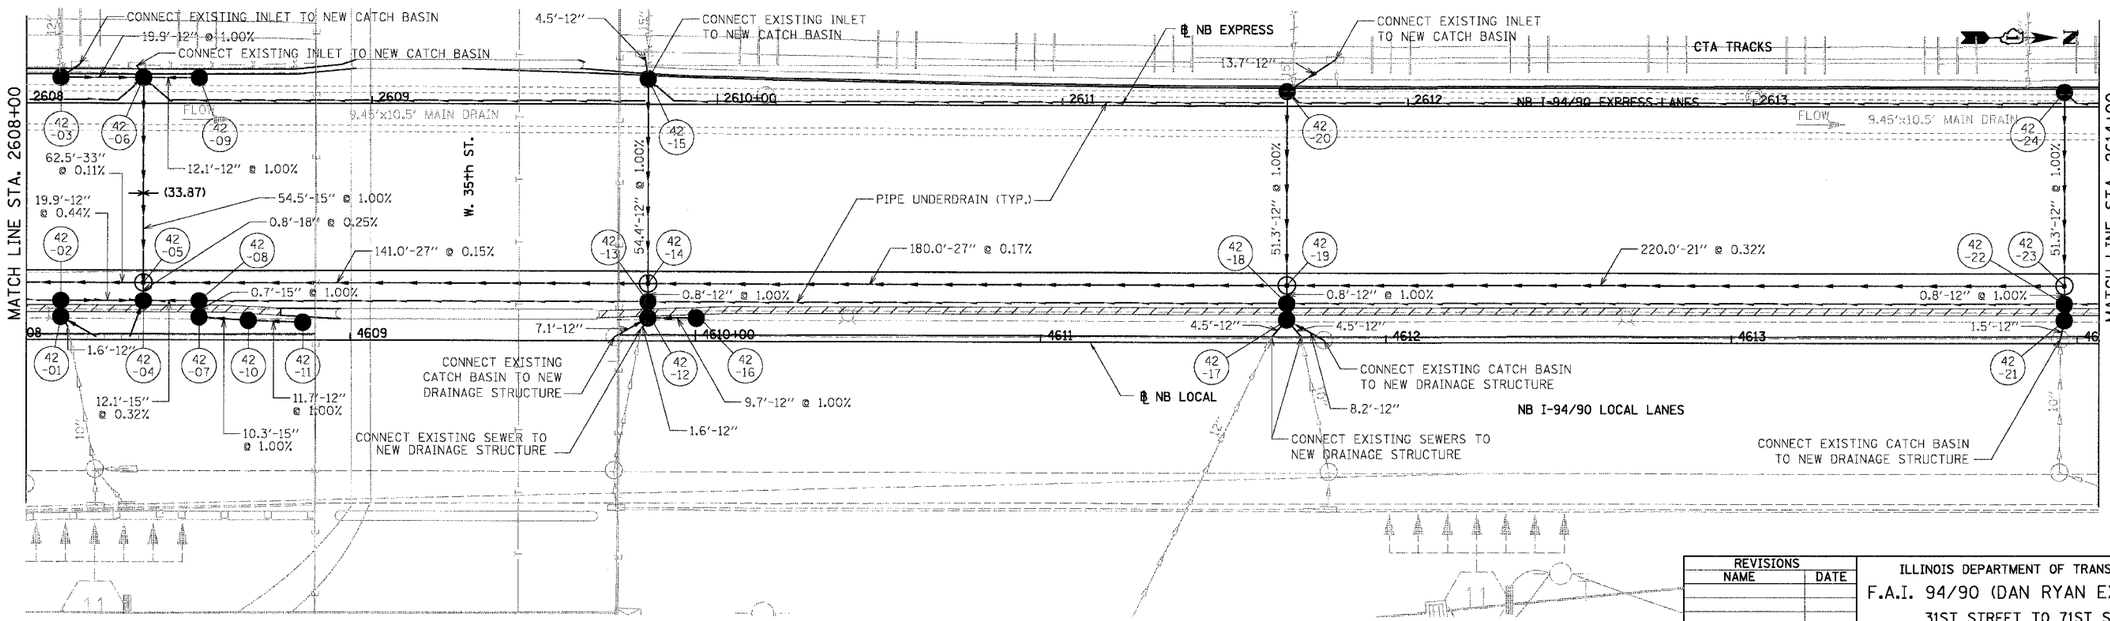

PROPOSED CONDITIONS

20 0 20 40 60 80 100
SCALE IN FEET

DU-42

REVISIONS NAME	DATE

ILLINOIS DEPARTMENT OF TRANSPORTATION

F.A.I. 94/90 (DAN RYAN EXPRESSWAY)

31ST STREET TO 71ST STREET
NB EXPRESS LANE RECONSTRUCTION
DRAINAGE AND UTILITIES PLAN
NORTHBOUND STA. 2608+00 TO STA. 2614+00

SCALE: 1"=20' DRAWN BY: JAM
DATE: 07/07/05 CHECKED BY: DDM

BOWMAN, BARRETT & ASSOCIATES INC.
CONSULTING ENGINEERS
Chicago, Illinois
312.226.0100
www.bbandainc.com

n:\660\cad\dn\N4sheets\660_Hsupr02.dgn
06/29/2005 12:46:40 PM