F.A.I. RTE.	SECTION	COUNTY	TOTAL SHEETS	SHEET NO.
94/90	*	COOK	556	245
STA.		TO STA.		
FED. ROAD DIST. NO.	ILLINOIS	FED. AID PROJECT		

62300 * (181B, ETC, 2324.6-1PJR-8

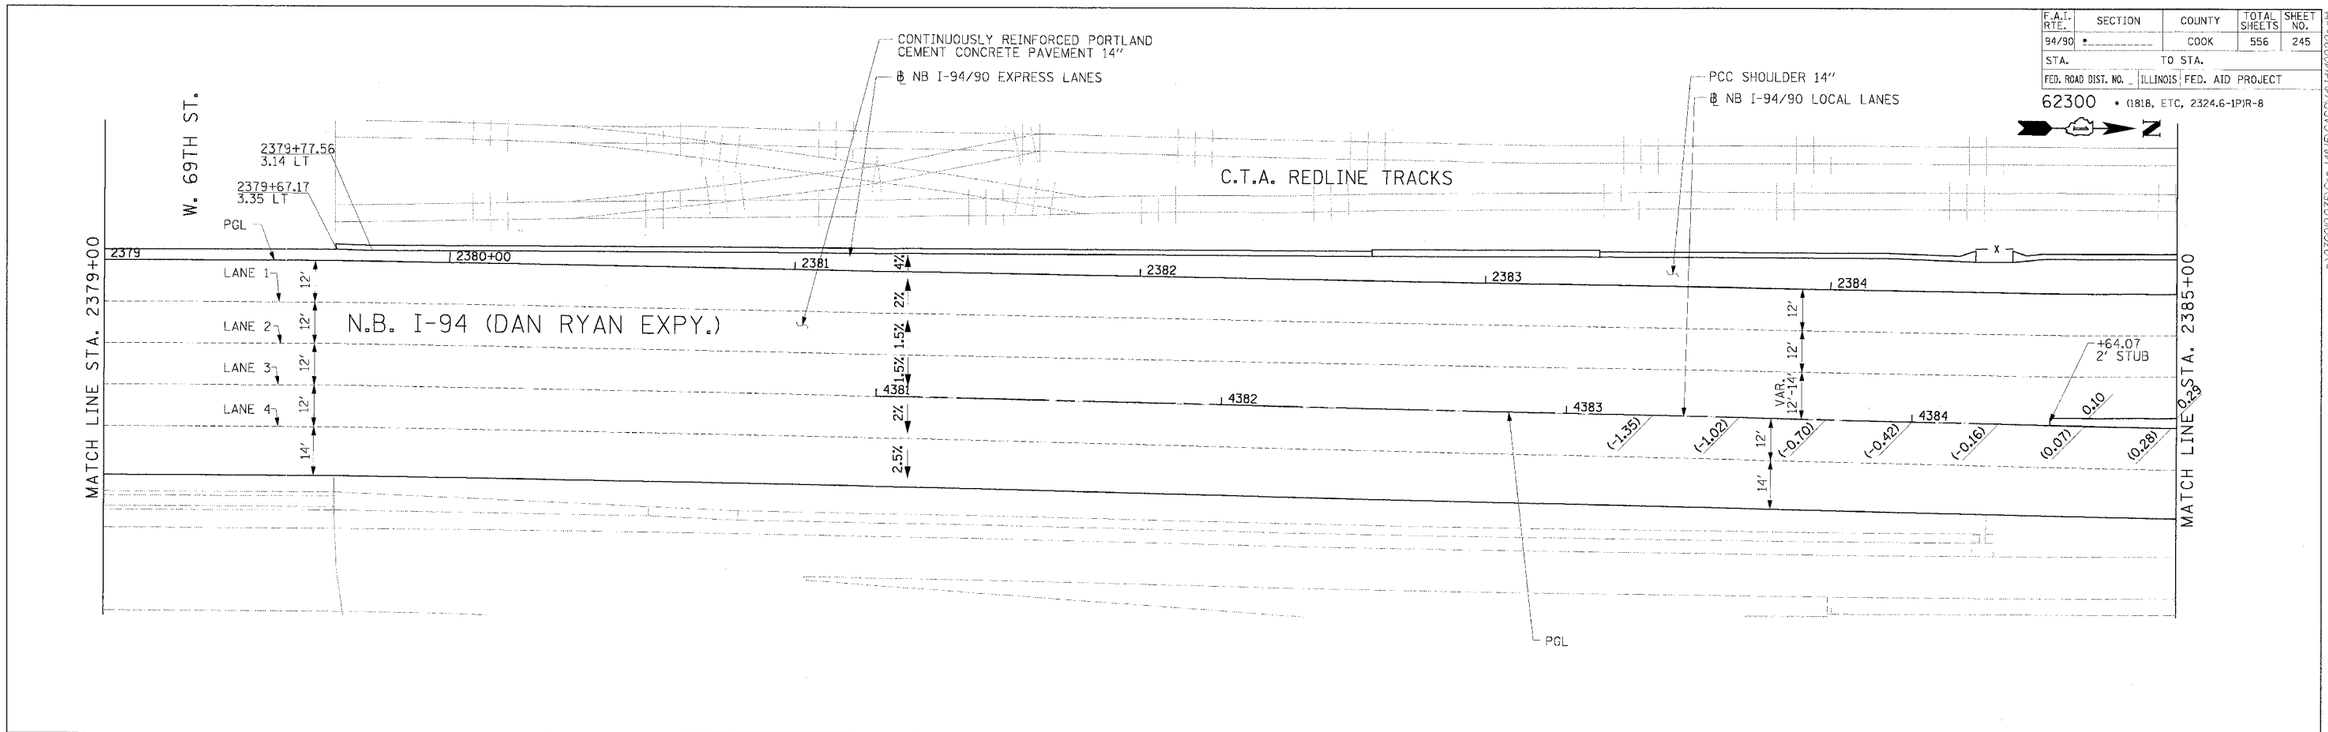

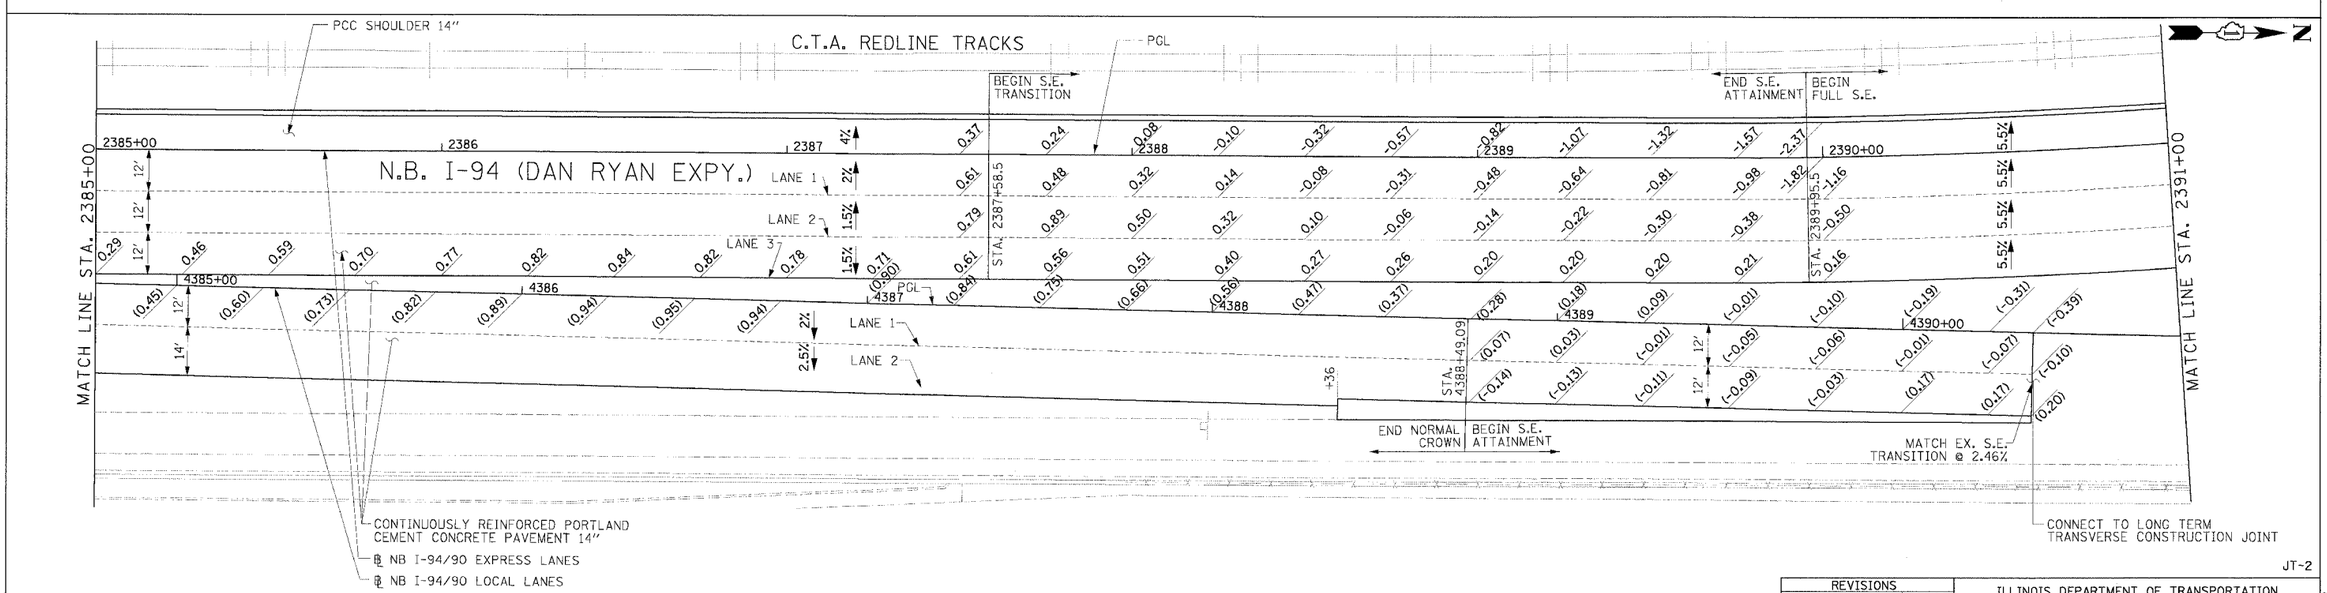

JT-2

Edwards AND Kelcey
ONE NORTH FRANKLIN
CHICAGO, IL 60606
PHONE: (312) 251-3000
FAX: (312) 251-3015
WEB: WWW.EKCORP.COM

LEGEND

#.##	ELEVATION STATIONED OFF OF ℄ SB I-94/90 EXPRESS LANES
(#.##)	ELEVATION STATIONED OFF OF ℄ SB I-94/90 LOCAL LANES
[#.##]	ELEVATION STATIONED OFF OF SLIP RAMP ALIGNMENT

NOTE:

1. PAVEMENT ELEVATIONS ALONG RAMPS, GORES AND IN AREAS OF SUPERELEVATION TRANSITION ARE PROVIDED AT 25' INTERVALS. FOR ALL OTHER ELEVATIONS, REFER TO PROFILE AND TYPICAL SECTIONS.

REVISIONS	
NAME	DATE

ILLINOIS DEPARTMENT OF TRANSPORTATION

F.A.I. 94/90 (DAN RYAN EXPRESSWAY)
31ST STREET TO 71ST STREET
NB EXPRESS LANE RECONSTRUCTION

PAVEMENT JOINTING AND ELEVATION PLAN
NORTHBOUND STA. 2379+00 TO STA. 2391+00

SCALE: 0' 10' 20' 30' 40'
DATE: 7/7/05
DRAWN BY: TAI
CHECKED BY: PJM

06/24/2005 12:50:47 PM