PROFILE	SURVEYED	BY	DATE
NOTE BOOK	PLOTTED		
NO.	GRADES CHECKED		
	ELM. NOTED		
	STRUCTURE NOTATIONS CHKD		

BOWMAN, BARRETT & ASSOCIATES INC
CONSULTING ENGINEERS
Chicago, Illinois
312 228 9100
www.bbainc.com

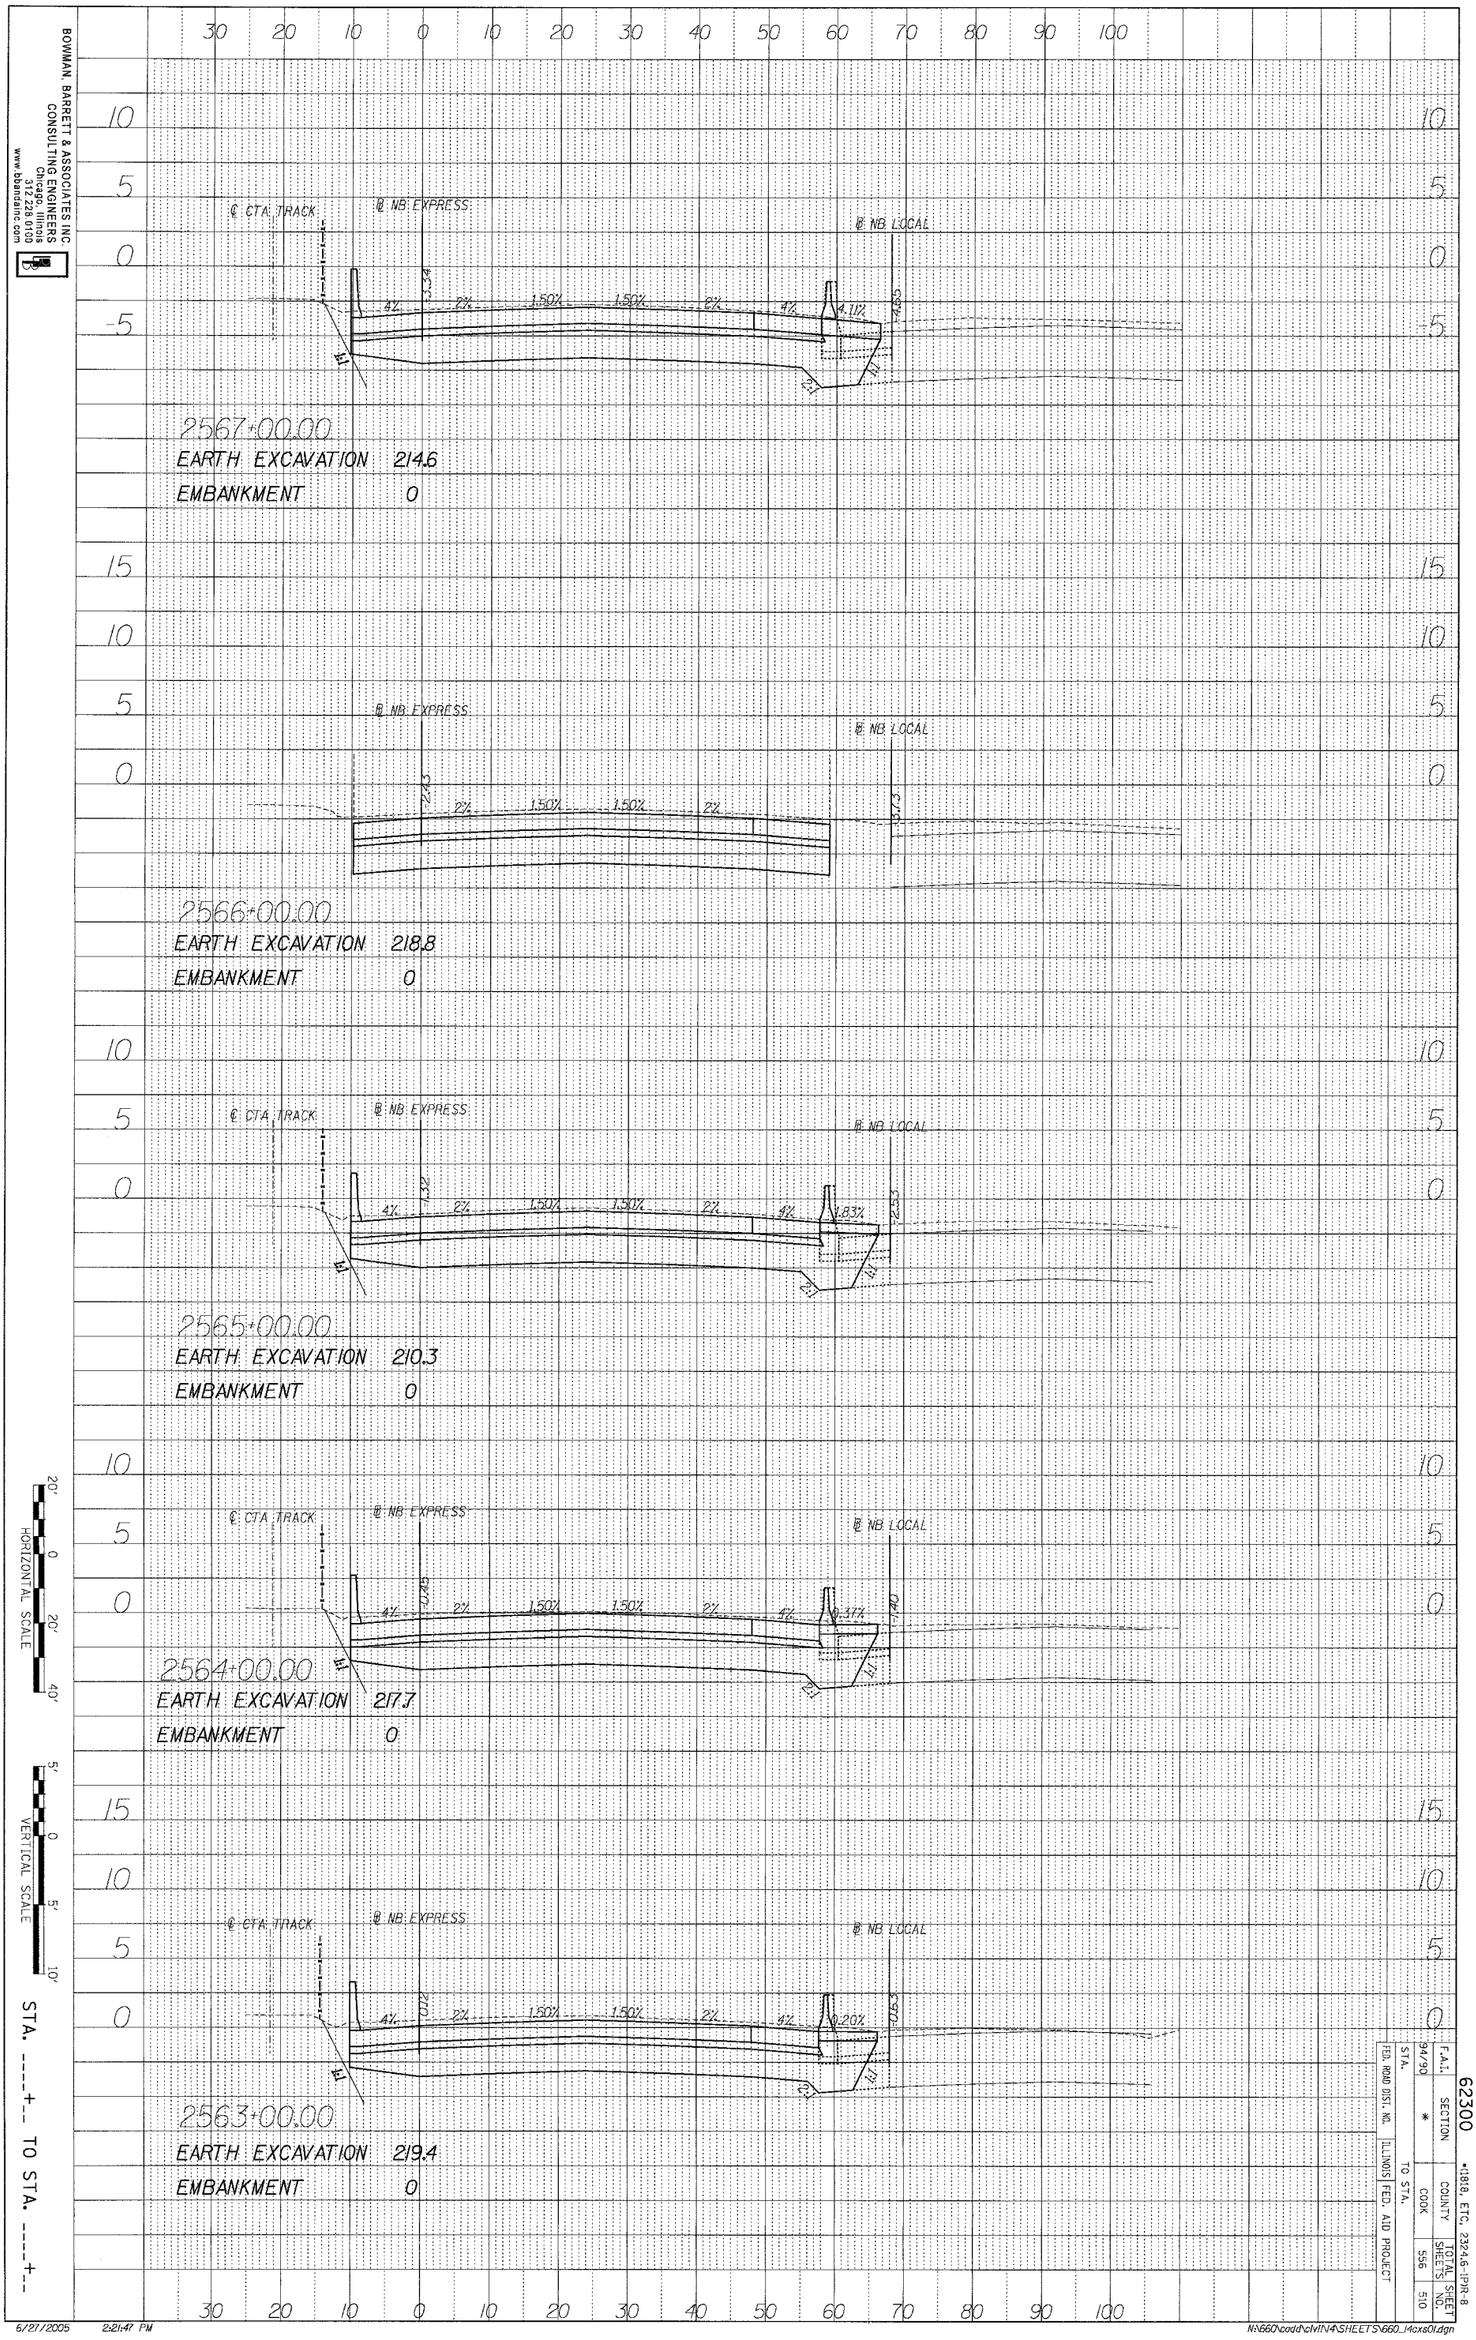

HORIZONTAL SCALE 20' 0 20' 40'

VERTICAL SCALE 5' 0 5' 10'

STA. ____+__ TO STA. ____+__

F.A.I.	SECTION	COUNTY	TOTAL SHEETS	SHEET NO.
94/99	*	COOK	556	510

STA. TO STA.

FED. ROAD DIST. NO. ILLINOIS FED. AID PROJECT

62300

*1898, ETC. 2324G-1PR-8

6/27/2005 2:21:47 PM

N:\660\cad\dgn\MIN4\SHEETS\660_14cxs01.dgn