62300 • (1818, ETC. 2324.6-1P)R-8

F.A.I. RTE.	SECTION	COUNTY	TOTAL SHEET SHEETS	SHEET NO.
94/90 •		COOK	556	544
STA. 160	TO STA.			
FED. ROAD DIST. NO.	ILLINOIS	FED. AID PROJECT		

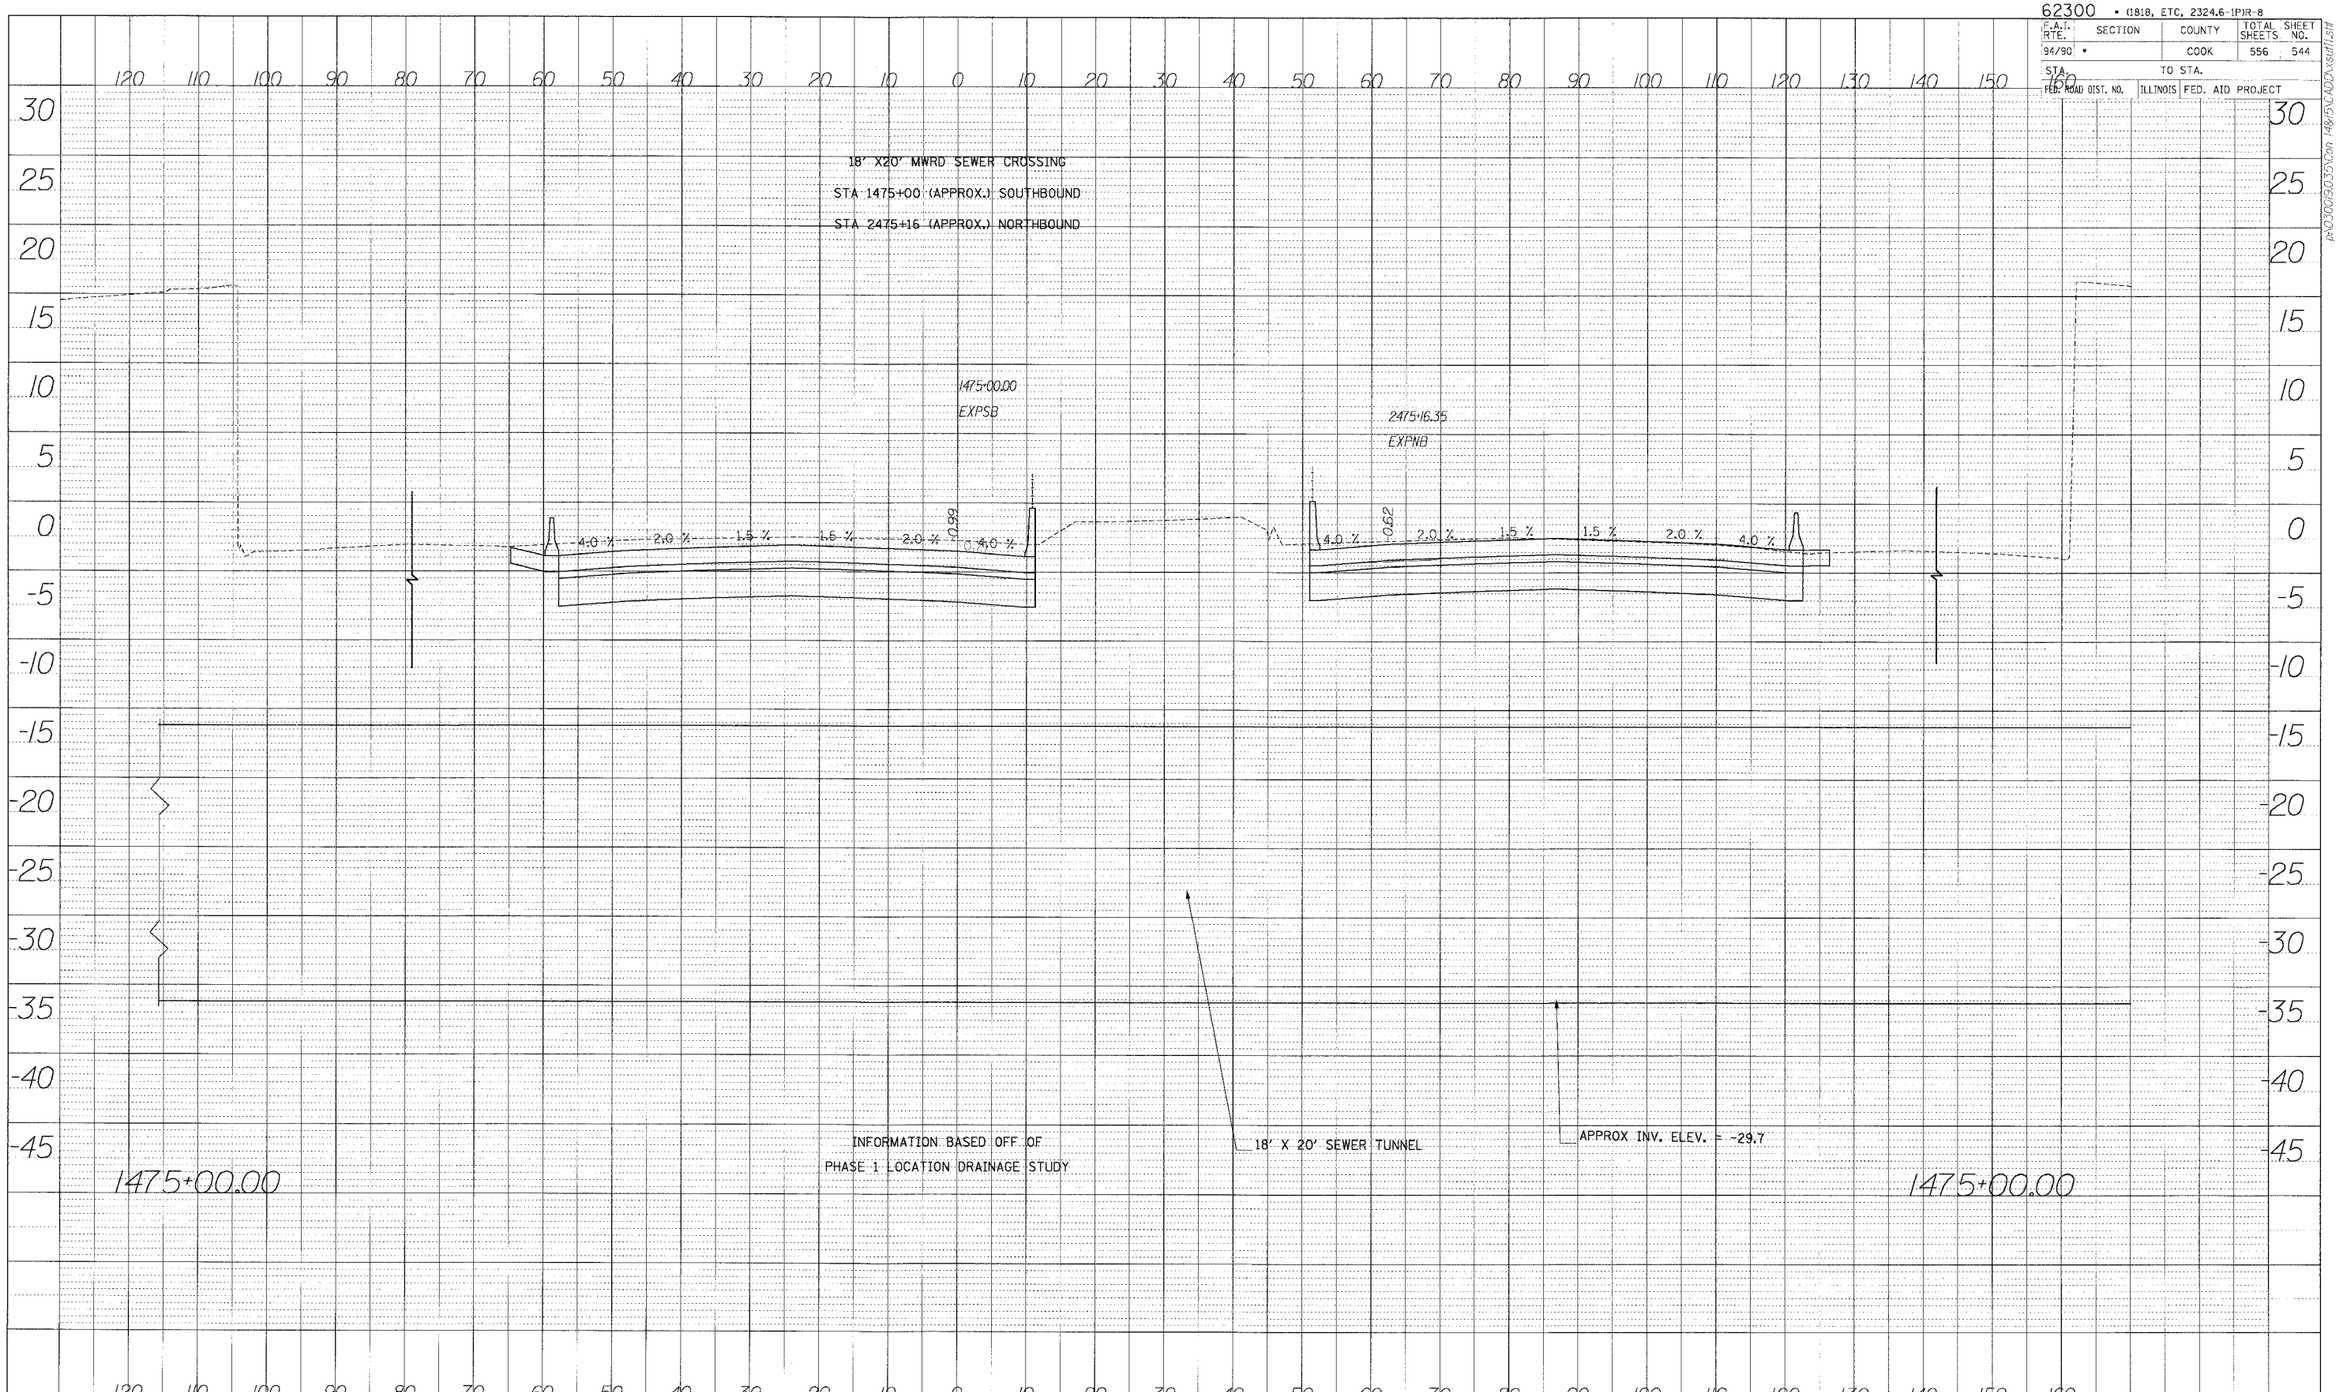

PROFILE
SURVEYED
PLOTTED
ALIGNMENT CHECKED
SLM. NOTED
STRUCTURE NOTATNS CHKD
NOTE BOOK NO.
BY
DATE

Edwards AND Kelcey
ONE NORTH FRANKLIN
CHICAGO, IL 60606
PHONE: (312) 251-3000
FAX: (312) 251-3015
WEB: WWW.EKCORP.COM

HORIZONTAL SCALE 10' 0 10' 20'

VERTICAL SCALE 5' 0 5' 10'

p:\30019035\Con 148\PS\ADD\xsfill.sht