62300

• (1818, ETC, 2324.6-1P)R-8

F.A.I.	SECTION	COUNTY	TOTAL SHEETS	SHEET NO.
94/90	•	COOK	556	549
STA.		TO STA.		
FED. ROAD DIST. NO.	ILLINOIS	FED. AID PROJECT		

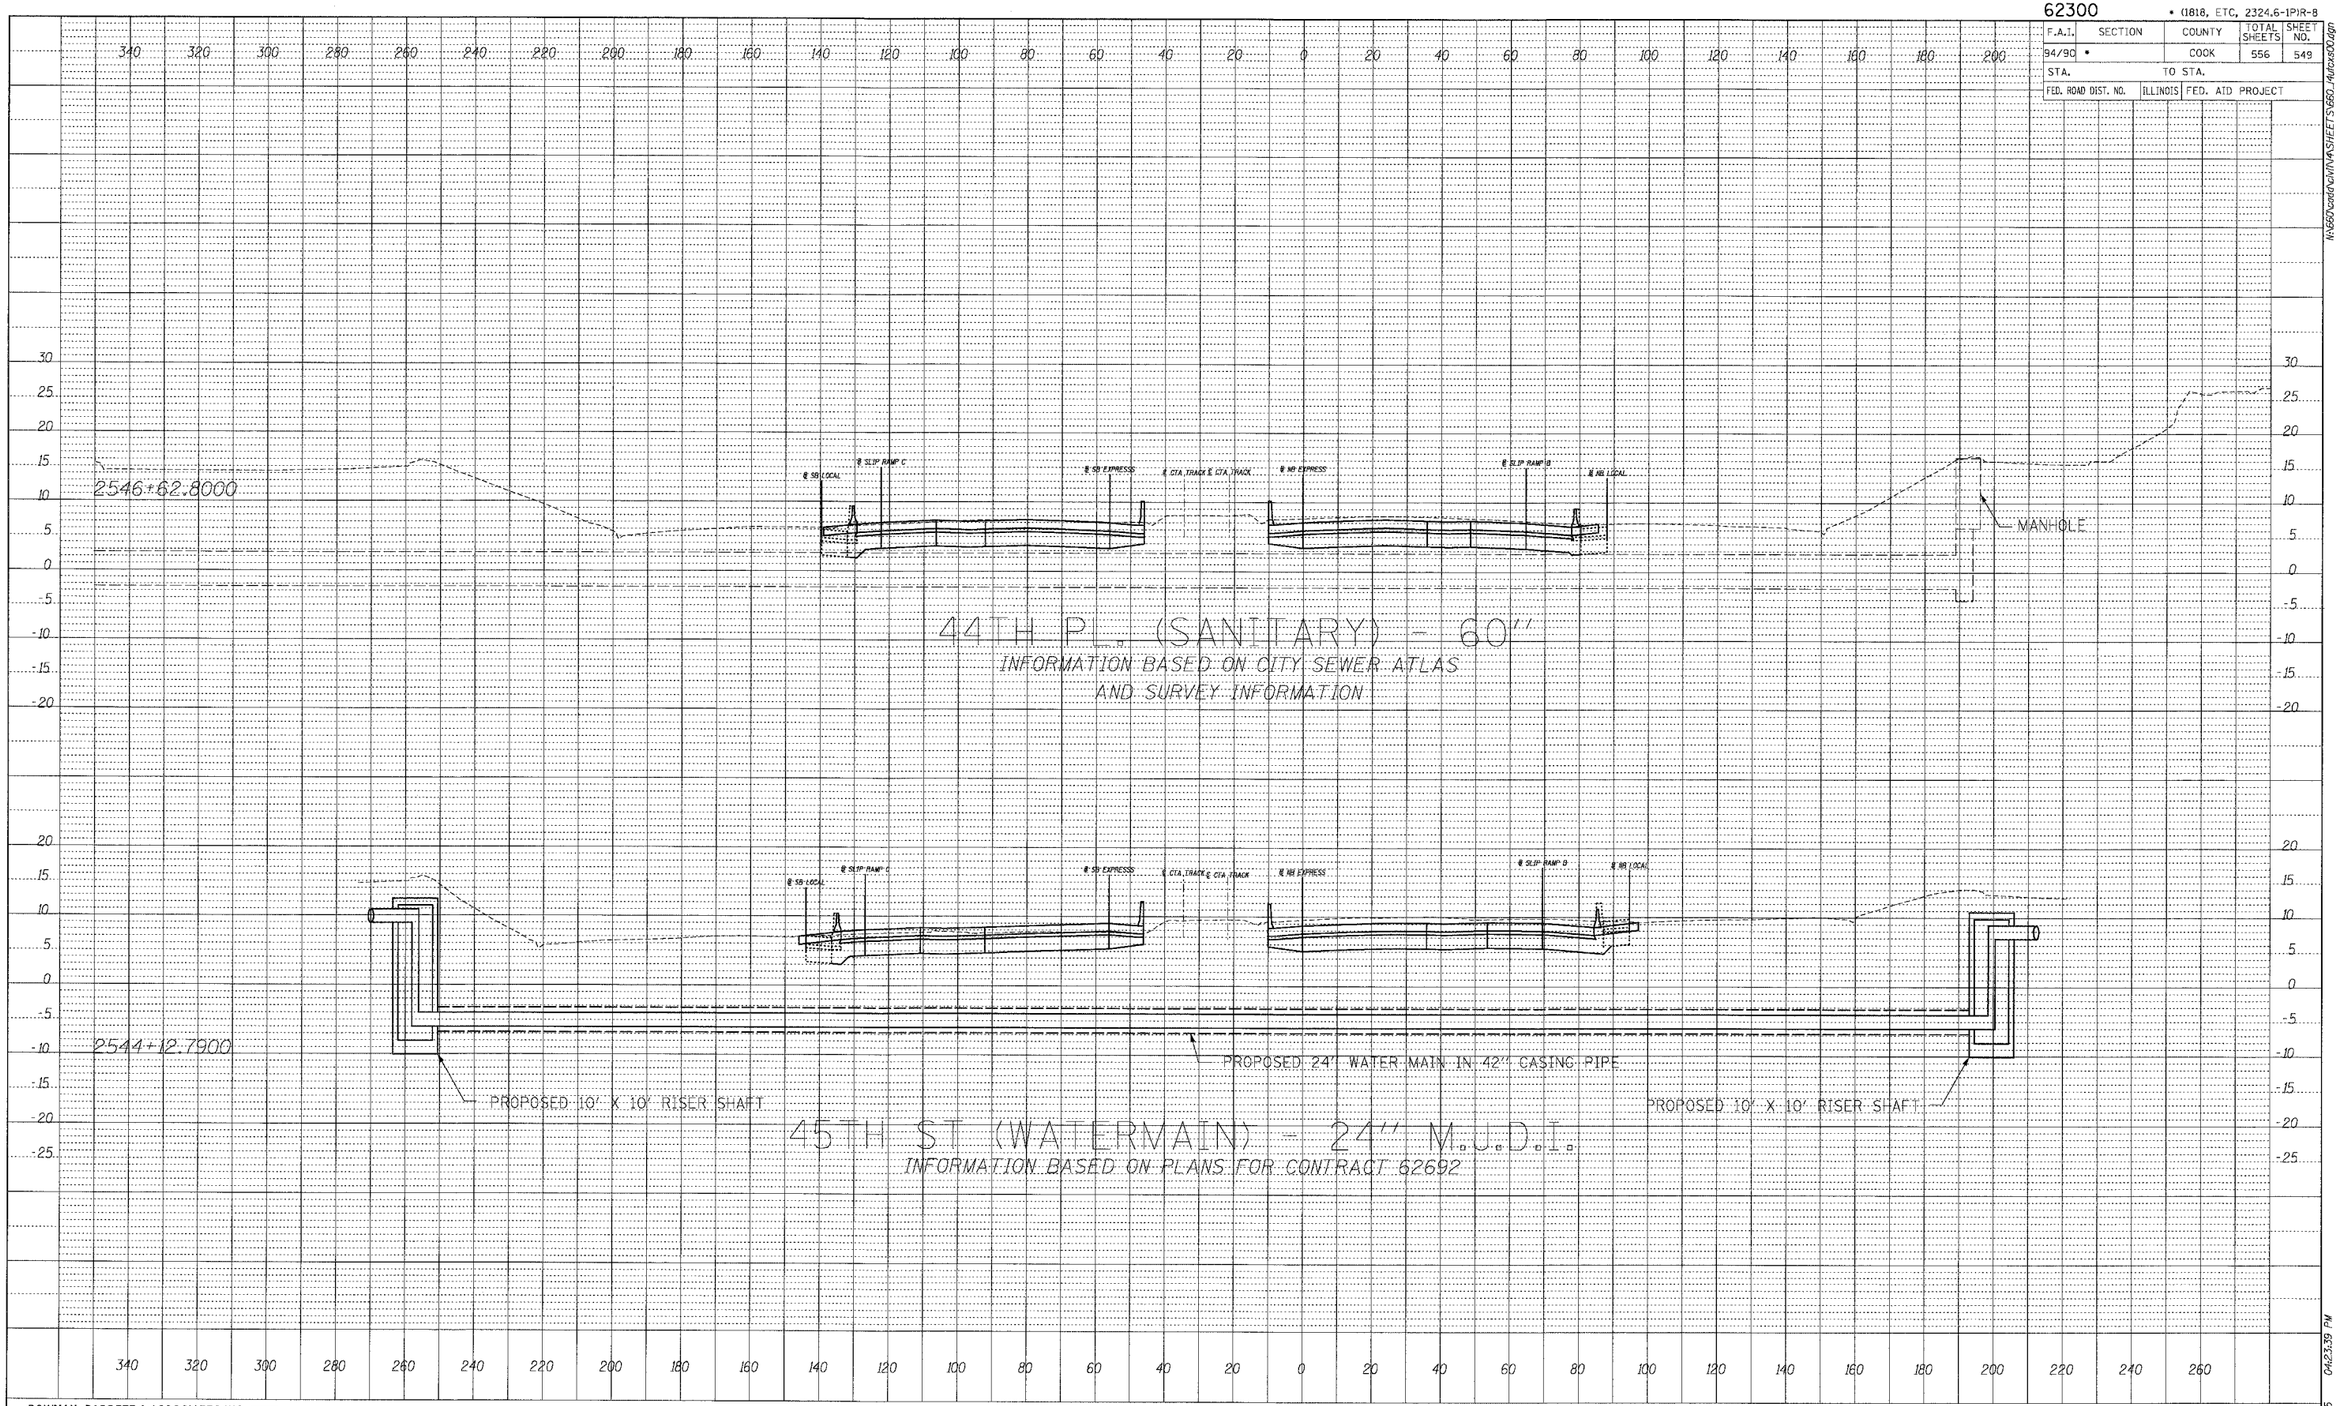

PROFILE
SURVEYED
PLOTTED
GRADES CHECKED
BY
NOTE BOOK NO.
STRUCTURE NO.
BY DATE
CKD

BOWMAN, BARRETT & ASSOCIATES INC.
CONSULTING ENGINEERS
Chicago, Illinois
312.228.0100
www.bbandainc.com

20' 0 20' 40' HORIZONTAL SCALE

5' 0 5' 10' VERTICAL SCALE

STA. ____+__ TO STA. ____+__

N:\660\cadd\civil\MASHEETS\660_14dcxs30.dgn

06/27/2005 04:23:39 PM