F.A.I. RTE.	SECTION	COUNTY	TOTAL SHEETS	SHEET NO.
94/90	*	COOK	598	173
STA.		TO STA.		
FED. ROAD DIST. NO.	ILLINOIS	FED. AID PROJECT		

62302 - (1818, ETC. 2324.6 PJR-9

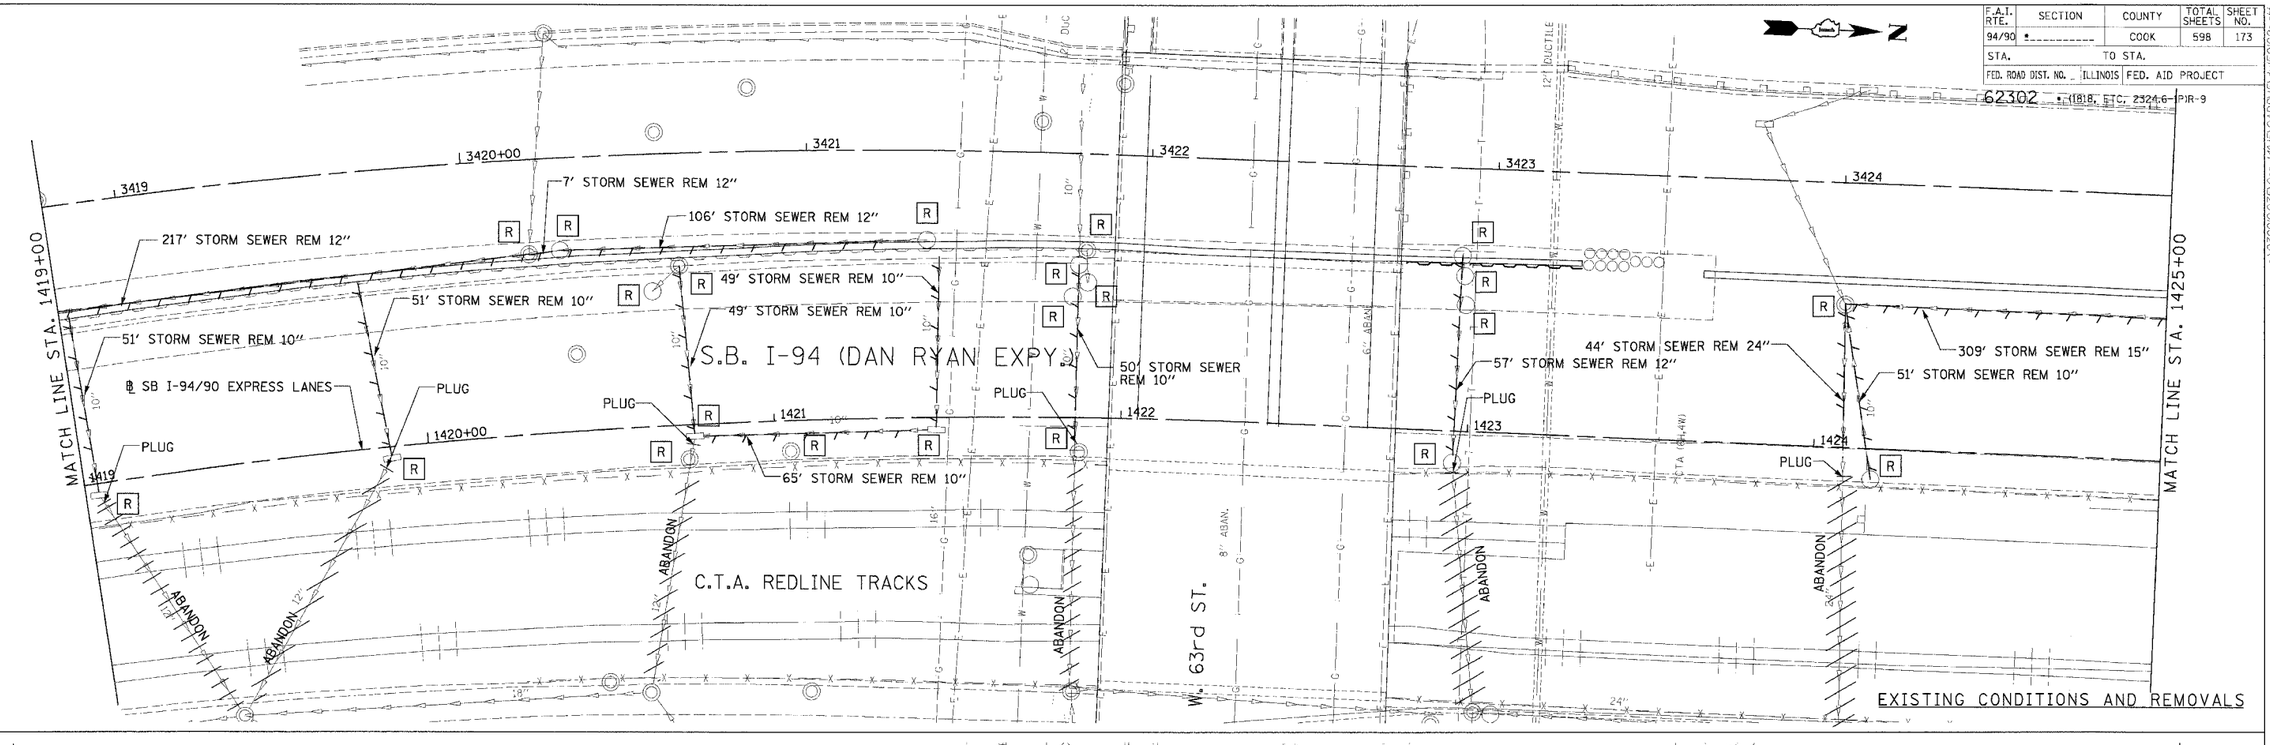

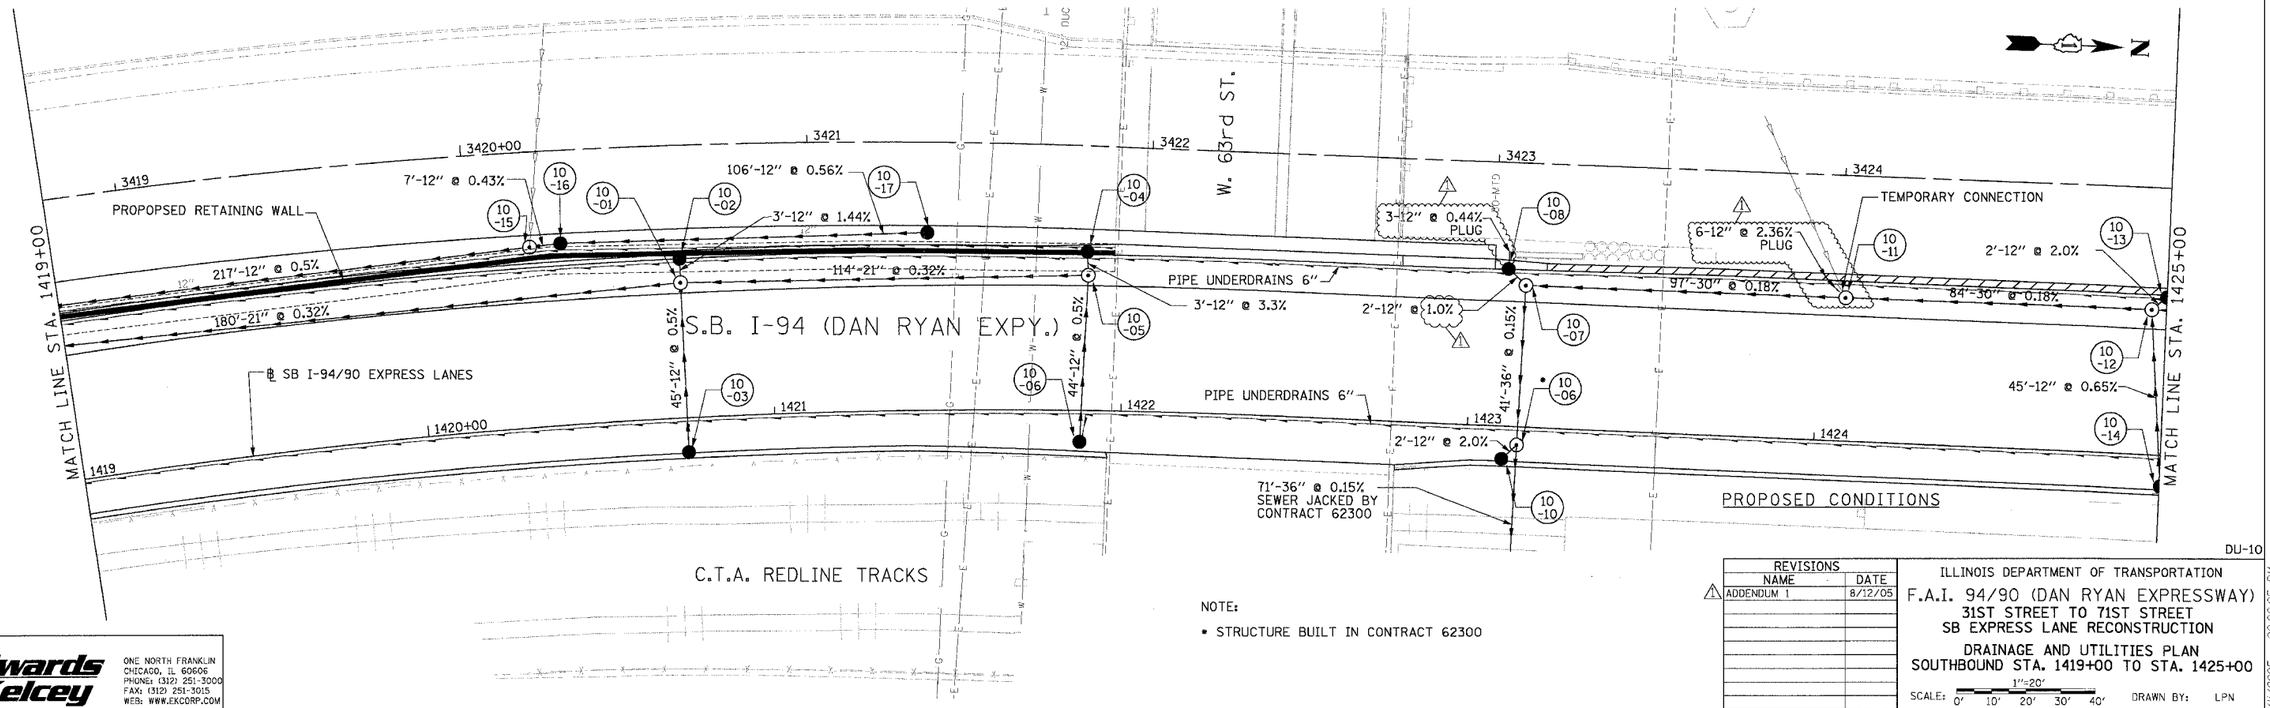

NOTE:

• STRUCTURE BUILT IN CONTRACT 62300

DU-10

REVISIONS	
NAME	DATE
⚠ ADDENDUM 1	8/12/05

Edwards AND Kelcey
ONE NORTH FRANKLIN
CHICAGO, IL 60606
PHONE: (312) 251-3000
FAX: (312) 251-3015
WEB: WWW.EKCORP.COM

ILLINOIS DEPARTMENT OF TRANSPORTATION

F.A.I. 94/90 (DAN RYAN EXPRESSWAY)
31ST STREET TO 71ST STREET
SB EXPRESS LANE RECONSTRUCTION

DRAINAGE AND UTILITIES PLAN
SOUTHBOUND STA. 1419+00 TO STA. 1425+00

SCALE: 1"=20' (0' 10' 20' 30' 40')
DRAWN BY: LPN
DATE: 7/7/05
CHECKED BY: PJM

p:\03009\035\Civil 1485\CADD\Sheets\US03009035.dgn 08/11/2005 02:22:25 PM