62302 •(1818, ETC, 2324.6-1P)R-9

| F.A.I. | SECTION | COUNTY | TOTAL SHEETS | SHEET NO. |
|---|---|---|---|---|
| 94/90 | • | COOK | 598 | 220 |
| STA. | | TO STA. | | |
| FED. ROAD DIST. NO. | ILLINOIS | FED. AID PROJECT | | |

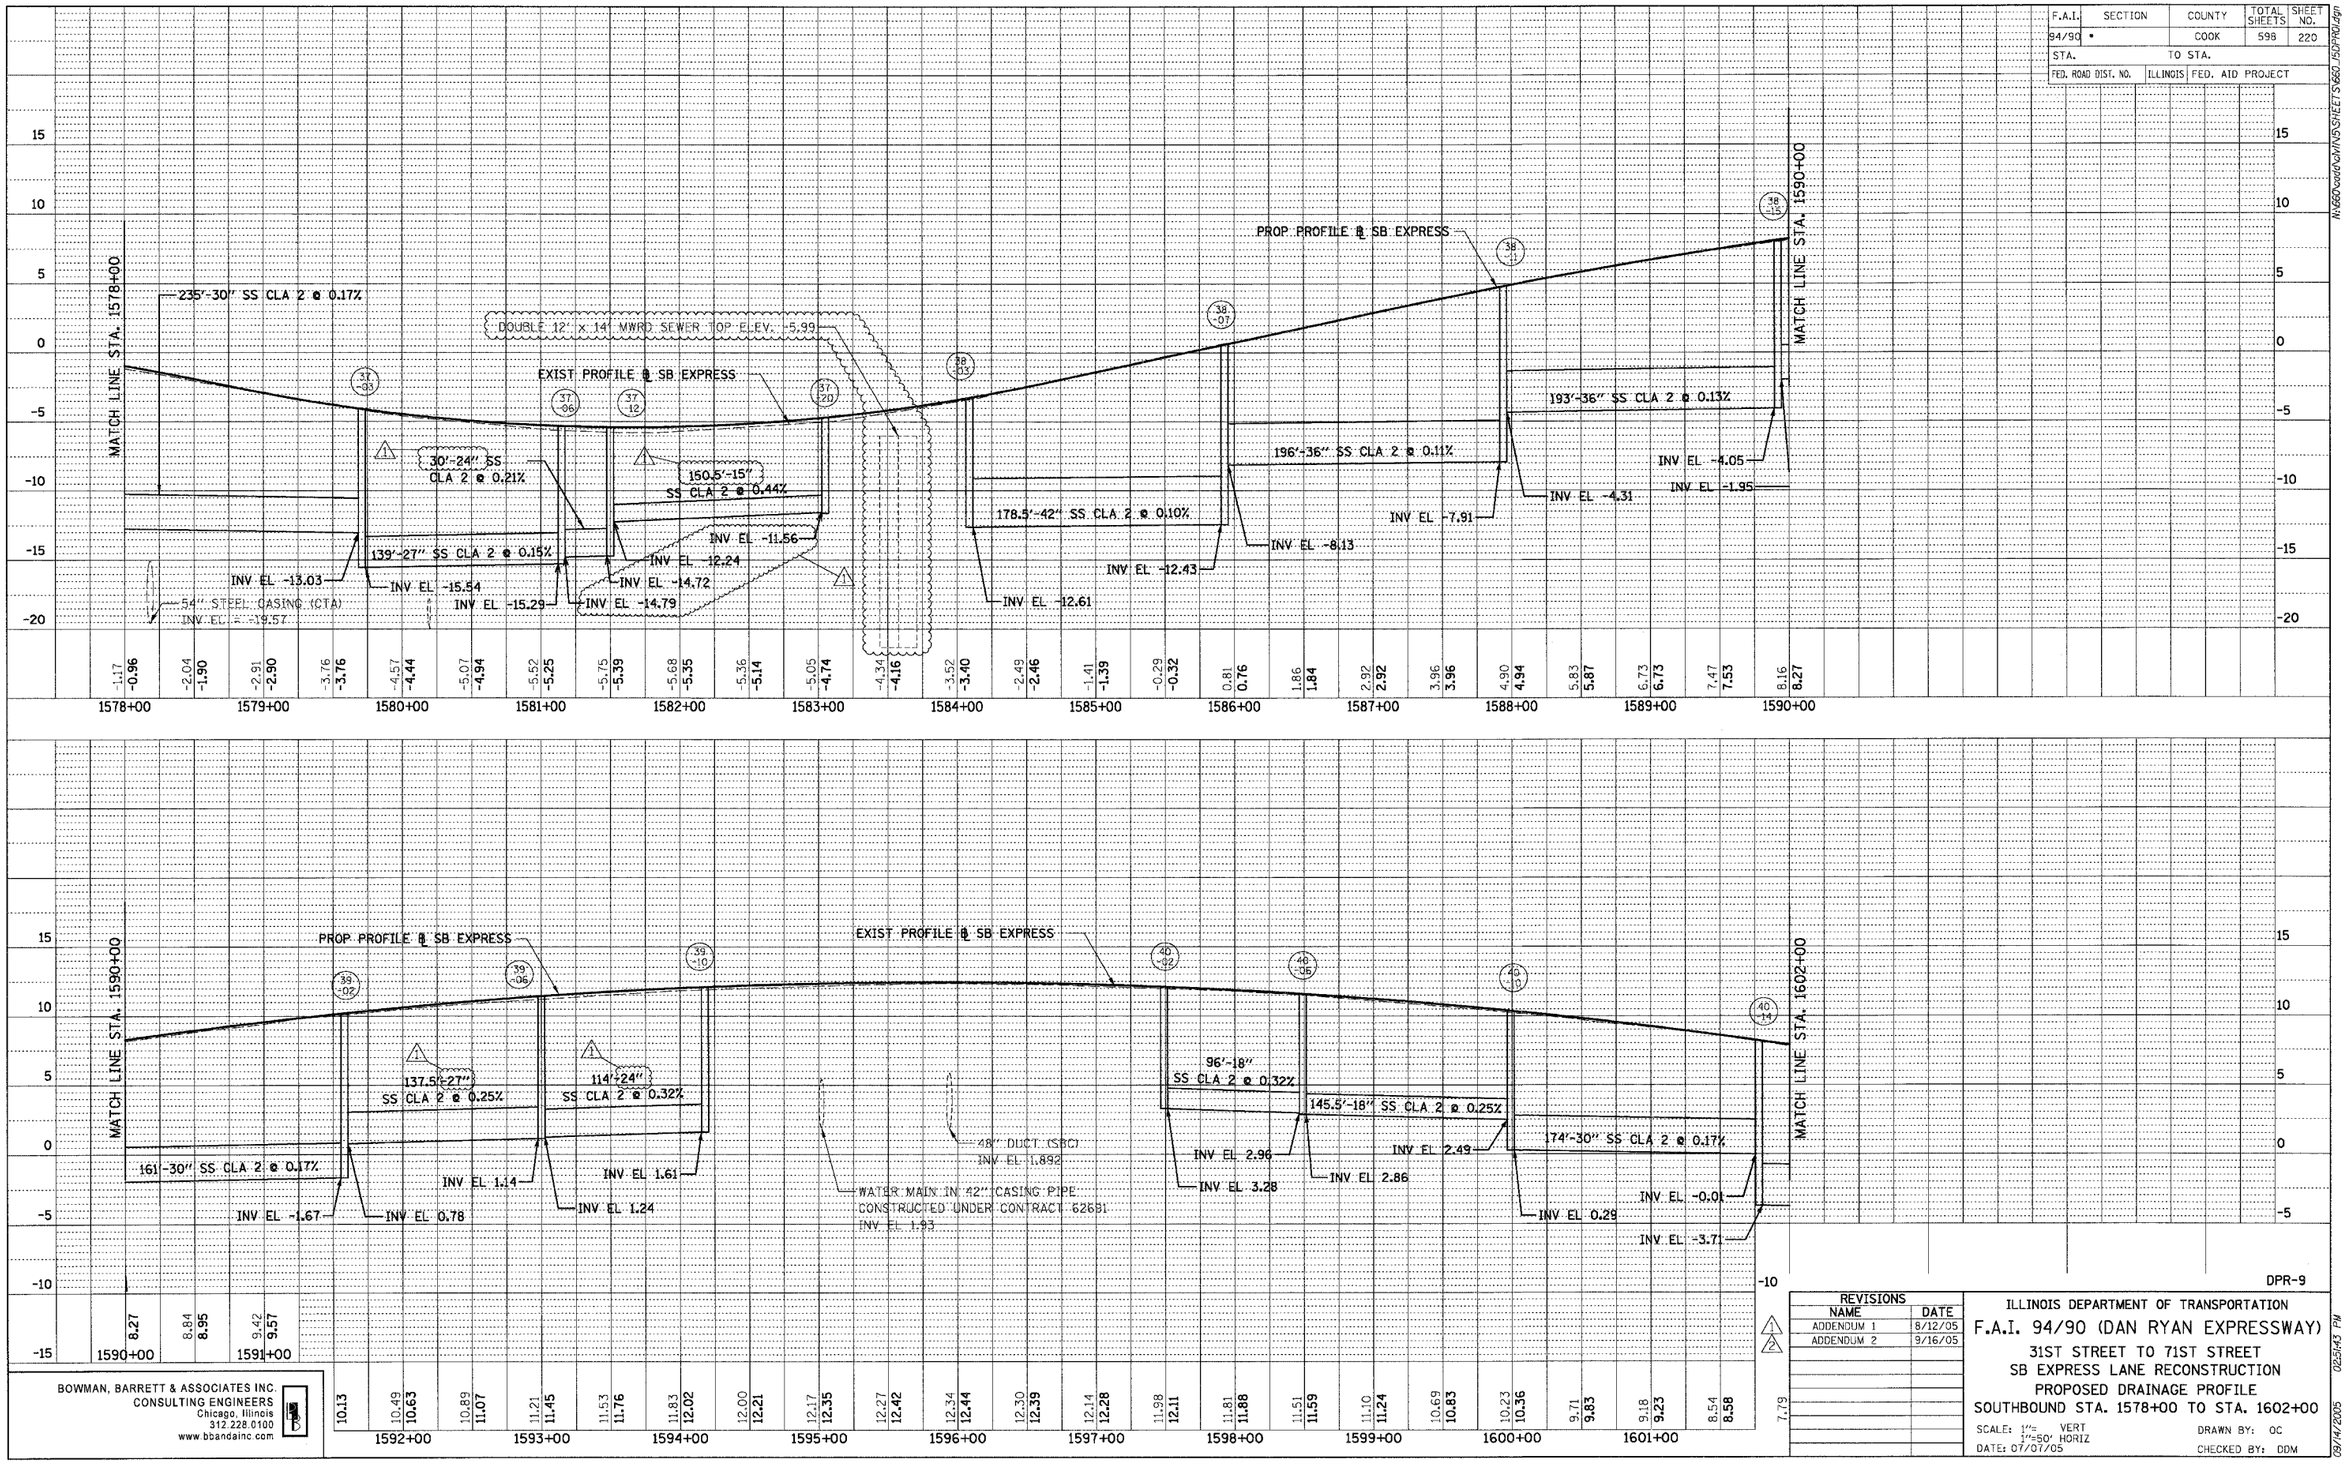


BOWMAN, BARRETT & ASSOCIATES INC.
CONSULTING ENGINEERS
Chicago, Illinois
312.228.0100
www.bbandainc.com

| REVISIONS | |
|---|---|
| NAME | DATE |
| ADDENDUM 1 | 8/12/05 |
| ADDENDUM 2 | 9/16/05 |

ILLINOIS DEPARTMENT OF TRANSPORTATION

F.A.I. 94/90 (DAN RYAN EXPRESSWAY)

31ST STREET TO 71ST STREET
SB EXPRESS LANE RECONSTRUCTION
PROPOSED DRAINAGE PROFILE
SOUTHBOUND STA. 1578+00 TO STA. 1602+00

SCALE: 1"= VERT 1"=50' HORIZ
DATE: 07/07/05
DRAWN BY: OC
CHECKED BY: DDM

DPR-9

09/14/2005 02:51:43 PM