F.A.I.	SECTION	COUNTY	TOTAL SHEETS	SHEET NO.
94/90	*	COOK	598	192
STA.		TO STA.		
FED. ROAD DIST. NO.	ILLINOIS	FED. AID PROJECT		
62302		* (1818, ETC, 2324.6-1P)R-9		

EXISTING CONDITIONS & REMOVALS

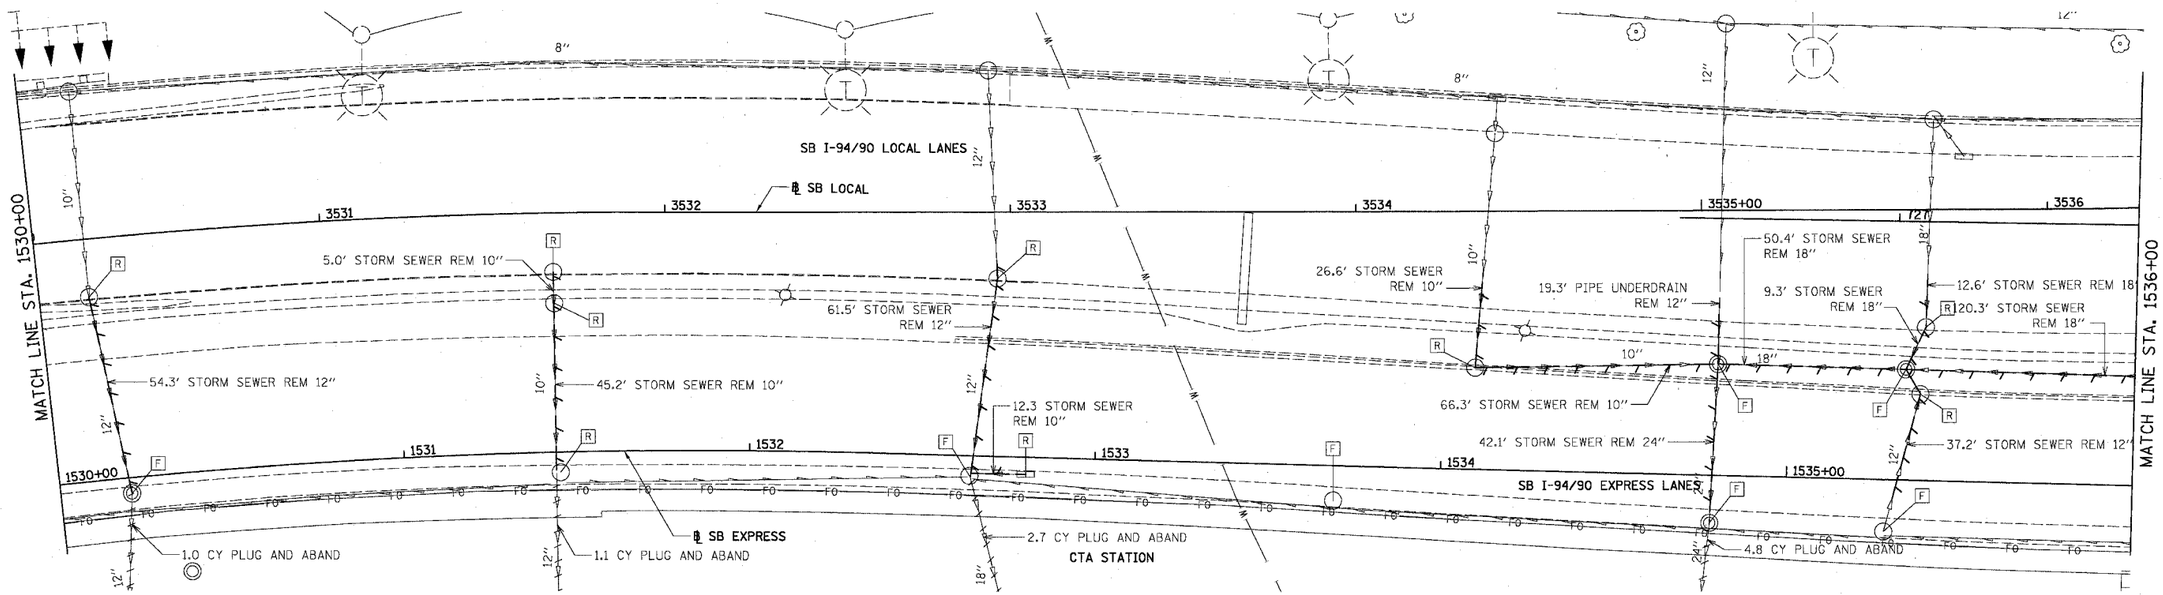

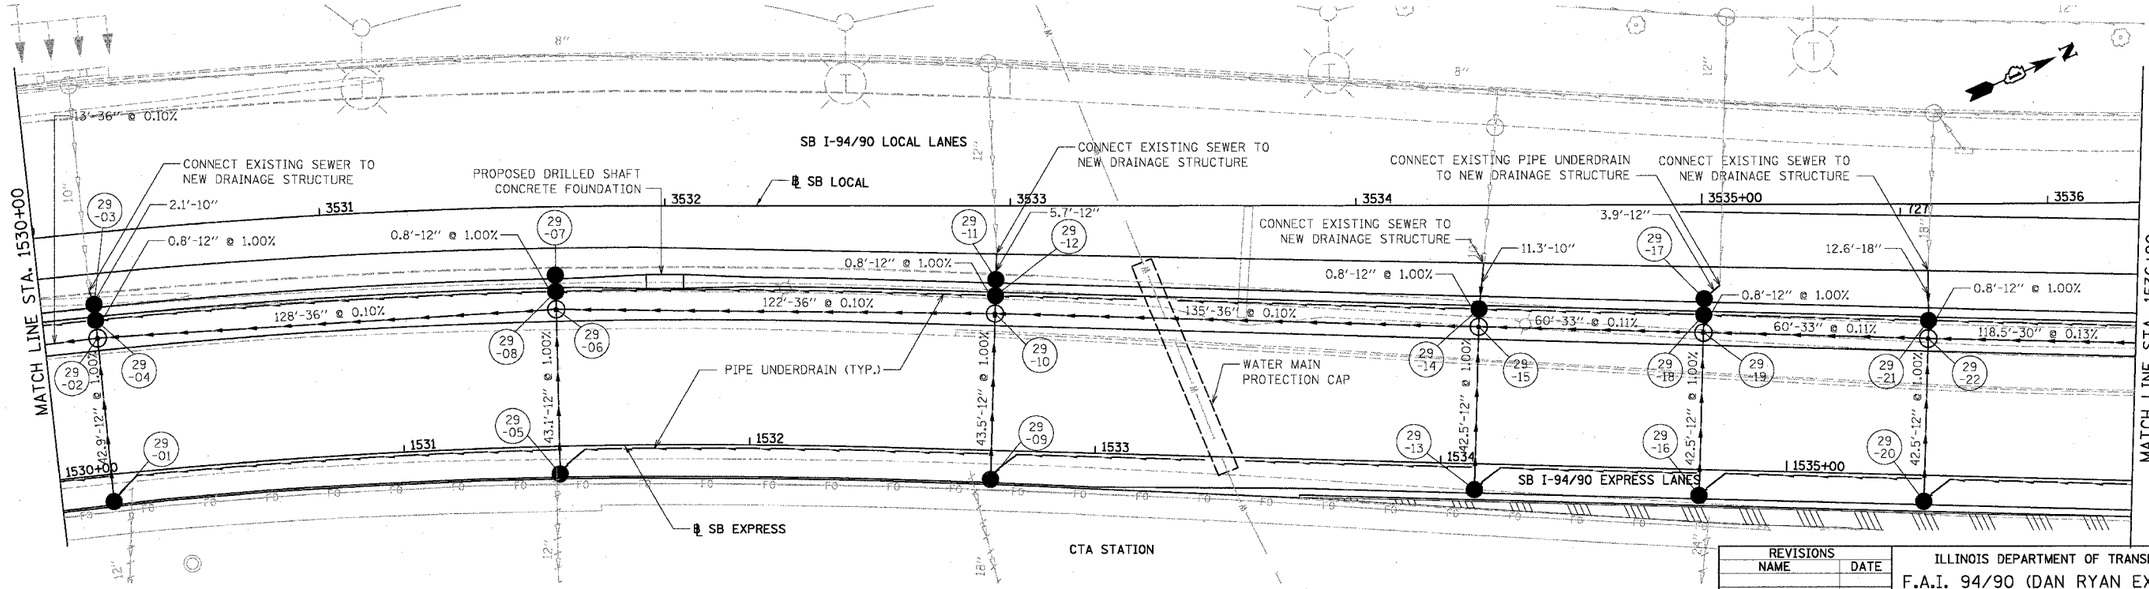

DU-29

20 0 20 40 60 80 100
SCALE IN FEET

PROPOSED CONDITIONS

REVISIONS NAME	DATE

ILLINOIS DEPARTMENT OF TRANSPORTATION

F.A.I. 94/90 (DAN RYAN EXPRESSWAY)

31ST STREET TO 71ST STREET

SB EXPRESS LANE RECONSTRUCTION

DRAINAGE AND UTILITIES PLAN

SOUTHBOUND STA. 1530+00 TO STA. 1536+00

SCALE: 1"=20' DRAWN BY: OC

DATE: 07/07/05 CHECKED BY: DDM

BOWMAN, BARRETT & ASSOCIATES INC.
CONSULTING ENGINEERS
Chicago, Illinois
312.226.0100
www.bbandainc.com

n:\660\cad\Civil\Sheets\660_dsup01.dgn 12:06:06 PM 06/29/2005