62302 •(1818, ETC, 2324.6-1P)R-9

F.A.I.	SECTION	COUNTY	TOTAL SHEETS	SHEET NO.
94/90	•	COOK	598	218
STA.		TO STA.		
FED. ROAD DIST. NO.	ILLINOIS	FED. AID PROJECT		

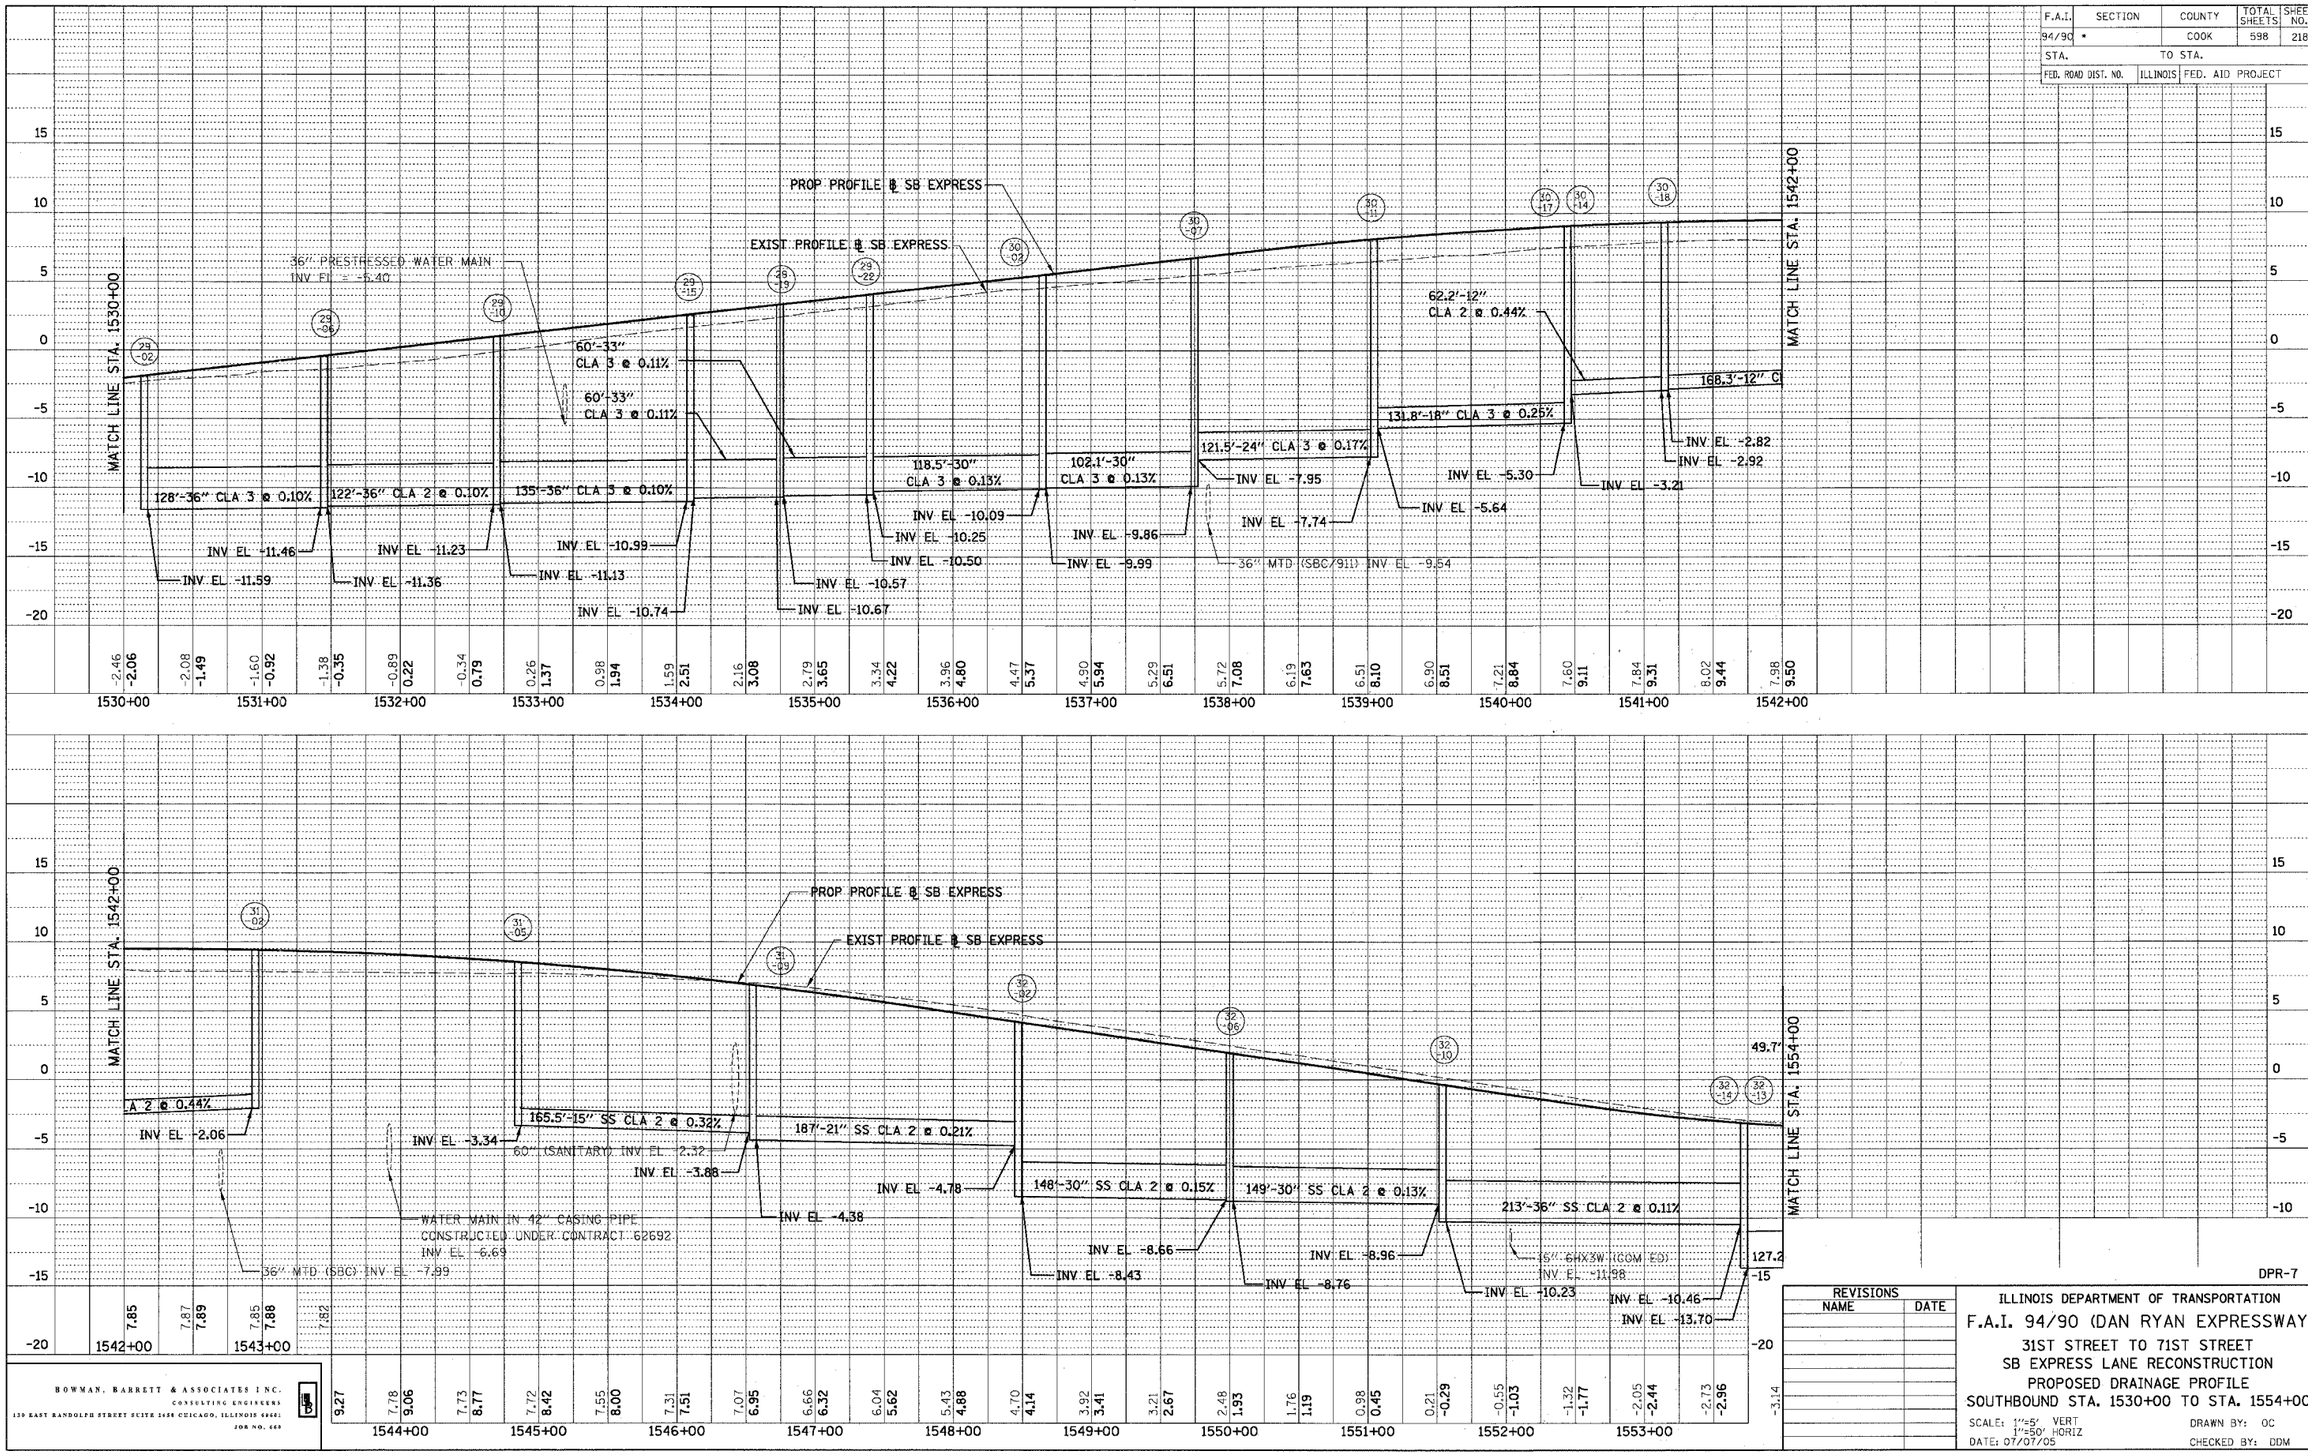

BOWMAN, BARRETT & ASSOCIATES INC.
CONSULTING ENGINEERS
130 EAST RANDOLPH STREET SUITE 1650 CHICAGO, ILLINOIS 60601
JOB NO. 660

DPR-7

REVISIONS	
NAME	DATE

ILLINOIS DEPARTMENT OF TRANSPORTATION
F.A.I. 94/90 (DAN RYAN EXPRESSWAY)
31ST STREET TO 71ST STREET
SB EXPRESS LANE RECONSTRUCTION
PROPOSED DRAINAGE PROFILE
SOUTHBOUND STA. 1530+00 TO STA. 1554+00

SCALE: 1"=5' VERT
1"=50' HORIZ
DATE: 07/07/05
DRAWN BY: OC
CHECKED BY: DDM

06/29/2005 03:12:03 PM