F.A.I. RTE.	SECTION	COUNTY	TOTAL SHEETS	SHEET NO.
94/90	*	COOK	598	289
STA.		TO STA.		
FED. ROAD DIST. NO. _	ILLINOIS	FED. AID PROJECT		
62302	• (1818, ETC, 2324.6-1P)R-9			

LEGEND

1. LINE 4" (YELLOW EDGE LINE)
2. LINE 4" (WHITE EDGE LINE)
3. LINE 4" (SKIP DASH, 6' SKIP - 2' DASH, WHITE)
4. LINE 5" (SKIP DASH, 30' SKIP - 10' DASH, WHITE)
5. LINE 8" (WHITE GORE LINE)
6. LINE 8" (SKIP DASH, 12' SKIP - 3' DASH, WHITE)
7. LINE 12" (DIAGONAL, 30' C-C)
8. LINE 12" (DIAGONAL, 500' C-C)
9. LETTERS AND SYMBOLS

ESx-xx EXISTING SIGN
TSx-xx TEMPORARY SIGN
PSx-xx PROPOSED SIGN

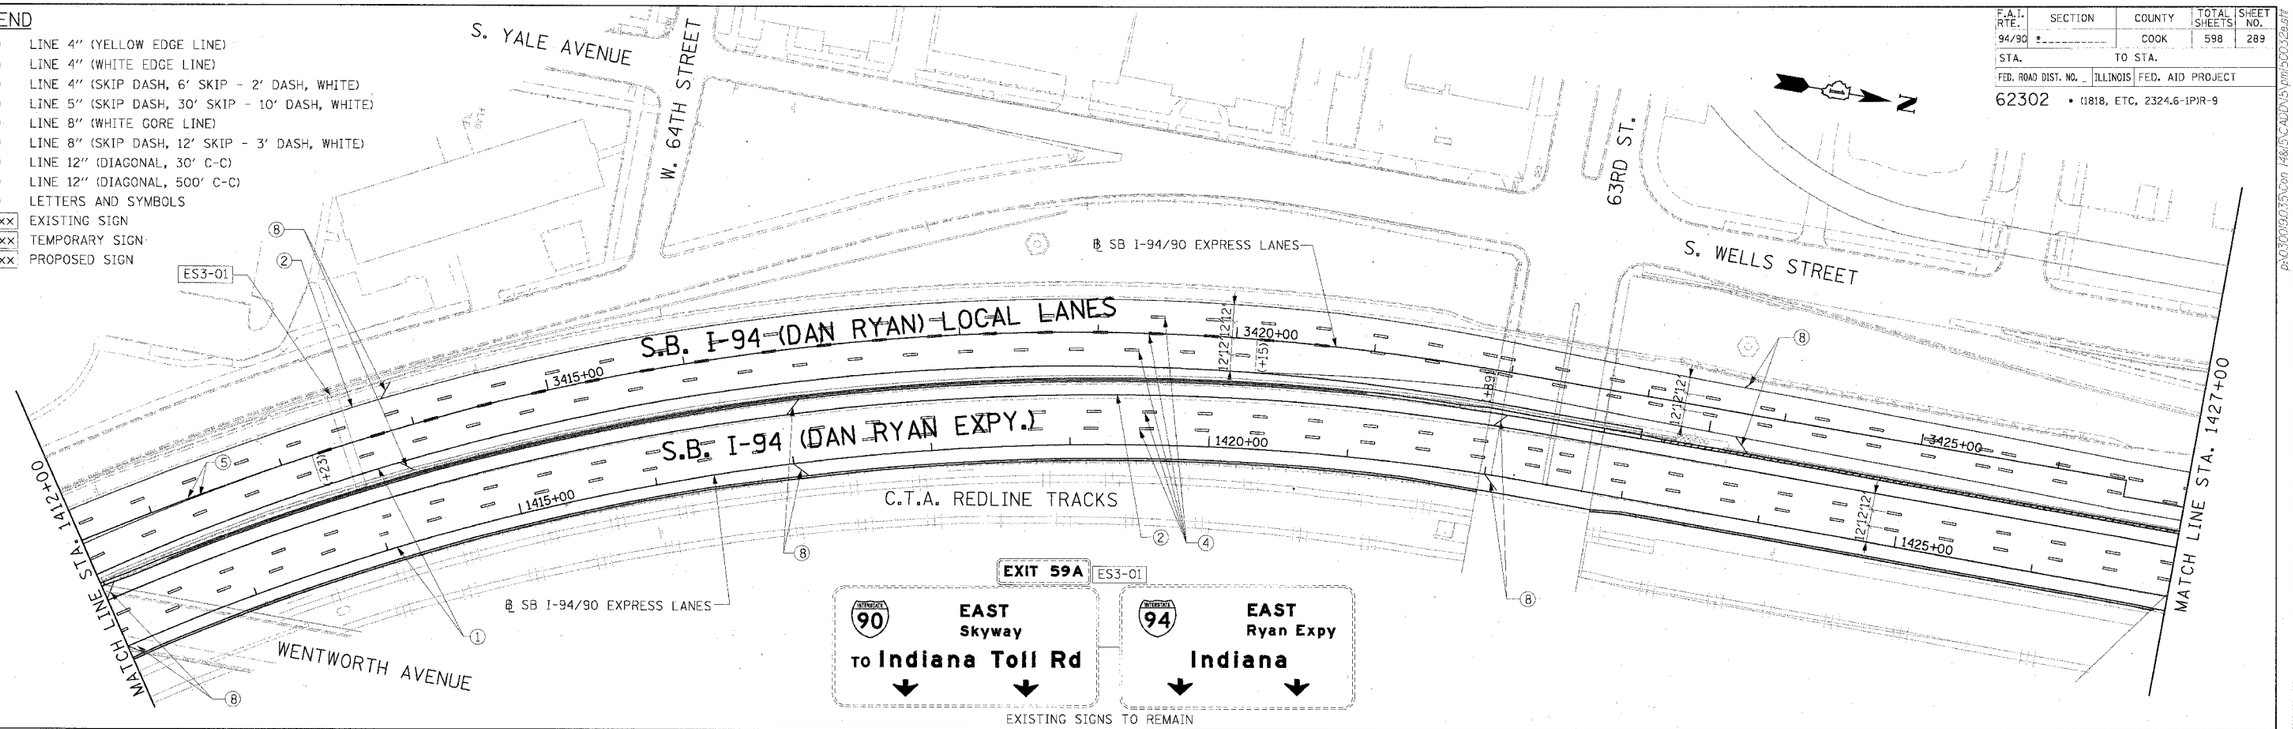

NOTE:

ALL PAVEMENT MARKINGS ON THIS SHEET ARE EPOXY PAVEMENT MARKING UNLESS OTHERWISE NOTED.

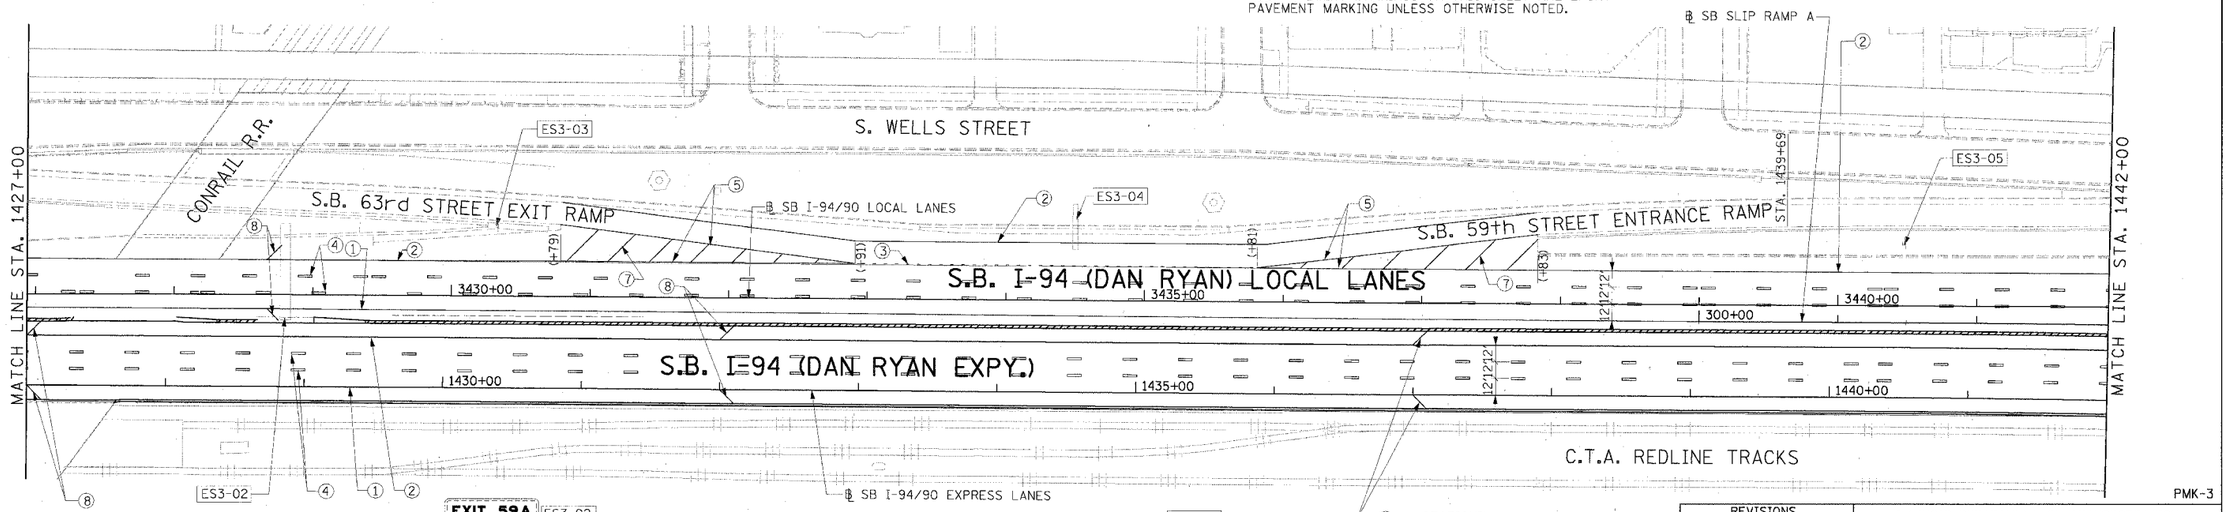

PMK-3

EXISTING SIGN OVERLAY FROM CONTRACT 62589 TO REMAIN

EXISTING SIGN OVERLAY FROM CONTRACT 62589 TO REMAIN

ES3-03 EXISTING SIGN TO REMAIN — EXIT 58B

ES3-04 EXISTING SIGN TO REMAIN — EXIT 58B 63rd St

ES3-05 EXISTING SIGN TO REMAIN

STATIONING

+** STATION PROVIDED FROM THE ℄ I-90/94 EXPRESS LANES

(+**) STATION PROVIDED FROM THE ℄ I-90/94 LOCAL LANES

Edwards AND Kelcey
ONE NORTH FRANKLIN
CHICAGO, IL 60606
PHONE: (312) 251-3000
FAX: (312) 251-3015
WEB: WWW.EKCORP.COM

REVISIONS NAME	DATE

ILLINOIS DEPARTMENT OF TRANSPORTATION

F.A.I. 94/90 (DAN RYAN EXPRESSWAY)
31ST STREET TO 71ST STREET
SB EXPRESS LANE RECONSTRUCTION
PROPOSED PAVEMENT MARKING AND SIGNING PLAN
SOUTHBOUND STA. 1412+00 TO STA. 1442+00

SCALE: 0' 50' 100' 1"=50' DRAWN BY: TAI
DATE: 7/7/05 CHECKED BY: PJM

p:\62300\pw35\Com M&S\CAD\DWG\mpw00328.dgn
06/24/2005 10:15:55 AM