F.A.I. RTE.	SECTION	COUNTY	TOTAL SHEETS	SHEET NO.
94/90	----------	COOK	556	48
STA.	TO STA.			
FED. ROAD DIST. NO.	ILLINOIS FED. AID PROJECT			

NOTE:

1. THE LOCATION OF PAVEMENT CONSTRUCTED IN PREVIOUS CONTRACTS IS BASED OFF OF CONTRACT PLAN DRAWINGS. THE CONTRACTOR MUST VERIFY LIMITS OF PREVIOUS CONSTRUCTION IN THE FIELD.

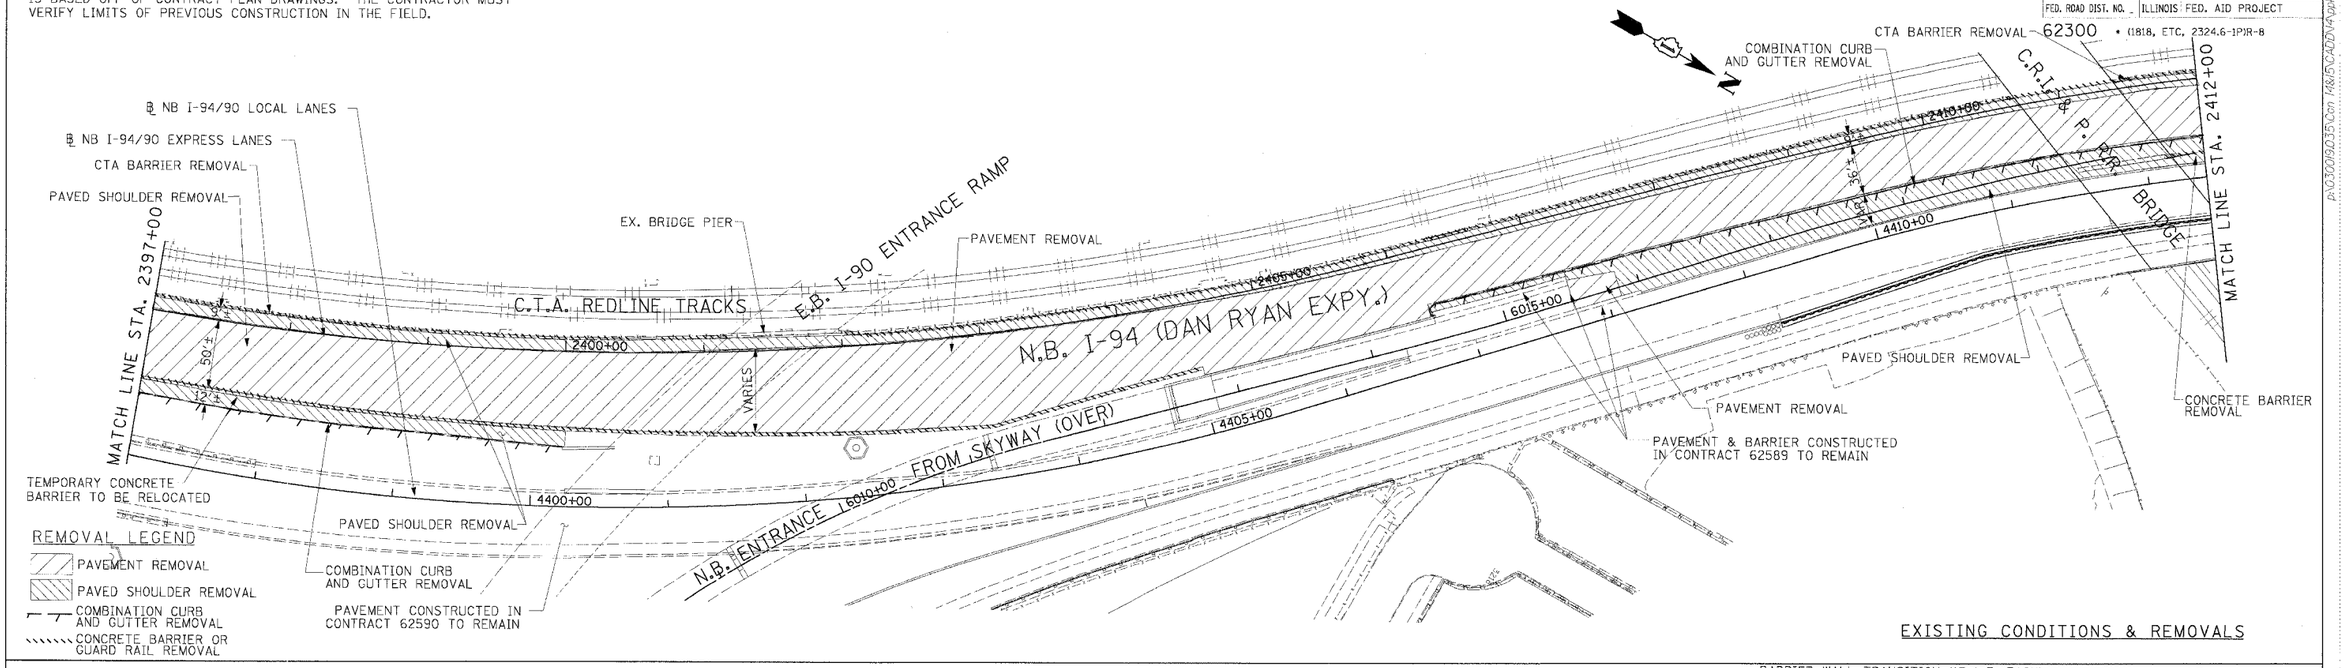

EXISTING CONDITIONS & REMOVALS

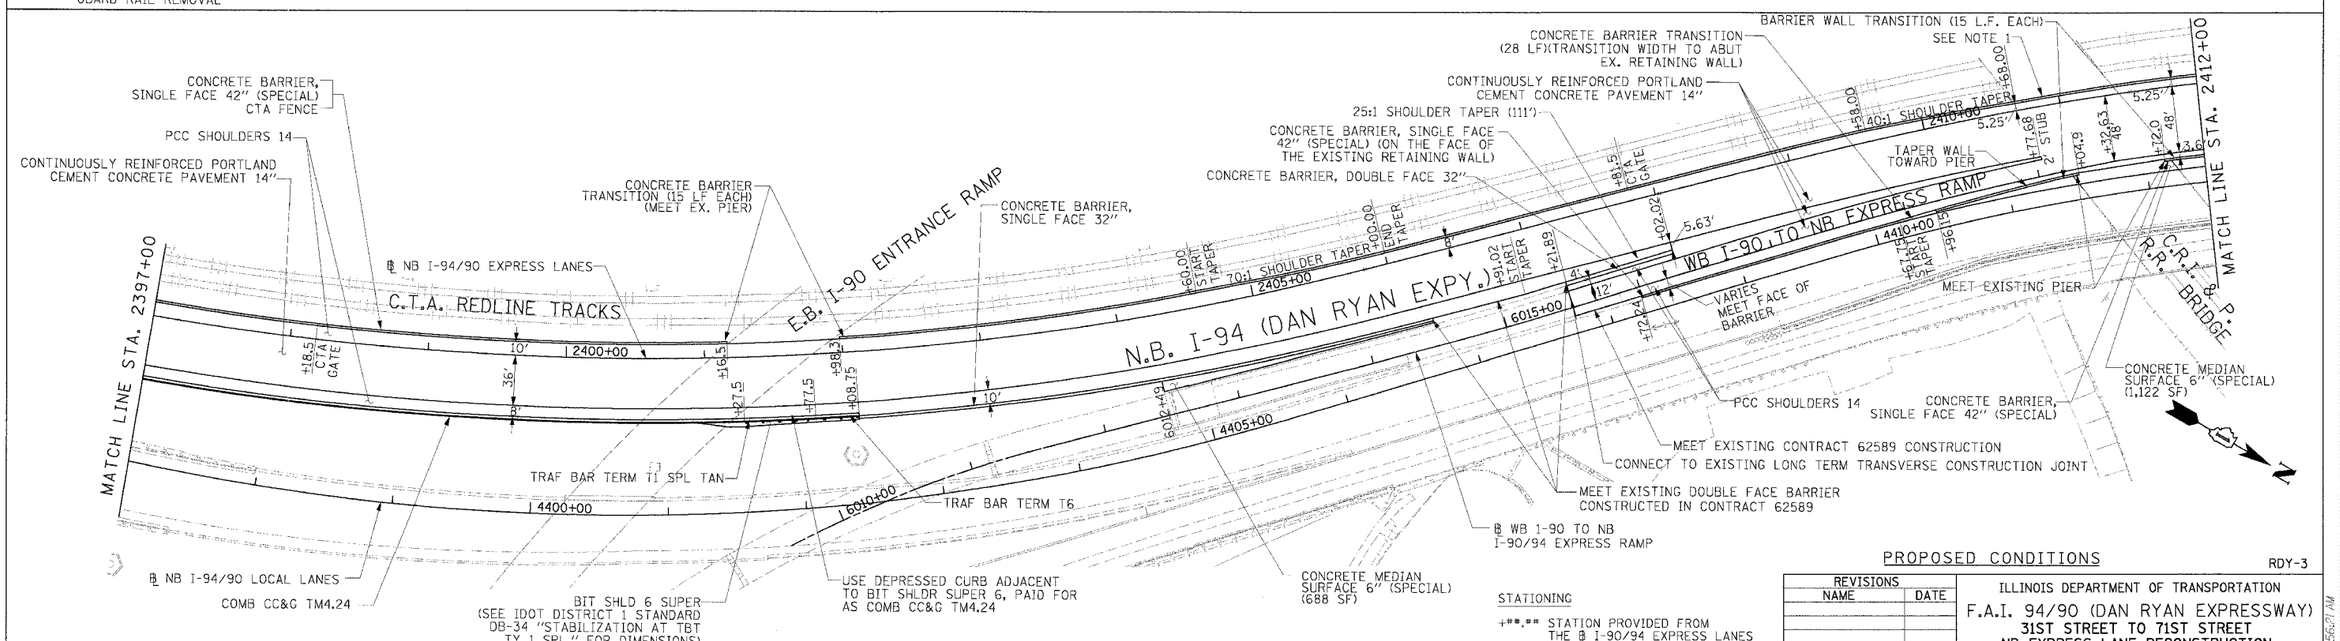

PROPOSED CONDITIONS

RDY-3

NOTE:

1. BRIDGE OVER EXPRESS LANES OMITTED FOR CLARITY.

LEGEND

TEMPORARY PAVEMENT (INTERSTATE)/TEMPORARY SHOULDER

TEMPORARY CONCRETE BARRIER

STATIONING

+**.** STATION PROVIDED FROM THE ℄ I-90/94 EXPRESS LANES

(+**.**) STATION PROVIDED FROM THE ℄ I-90/94 LOCAL LANES

[+**.**] STATION PROVIDED FROM THE SLIP RAMP ℄

Edwards AND Kelcey
ONE NORTH FRANKLIN
CHICAGO, IL 60606
PHONE: (312) 251-3000
FAX: (312) 251-3015
WEB: WWW.EKCORP.COM

REVISIONS	
NAME	DATE

ILLINOIS DEPARTMENT OF TRANSPORTATION

F.A.I. 94/90 (DAN RYAN EXPRESSWAY)
31ST STREET TO 71ST STREET
NB EXPRESS LANE RECONSTRUCTION

EXISTING AND PROPOSED PLAN
NORTHBOUND STA. 2397+00 TO STA. 2412+00

SCALE: 1"=50' (0' 50' 100')
DATE: 7/7/05
DRAWN BY: TAI
CHECKED BY: PJM

06/24/2005 10:56:21 AM

P:\03009\035\Con 148\PCAD\14\pgl40032.dgn